


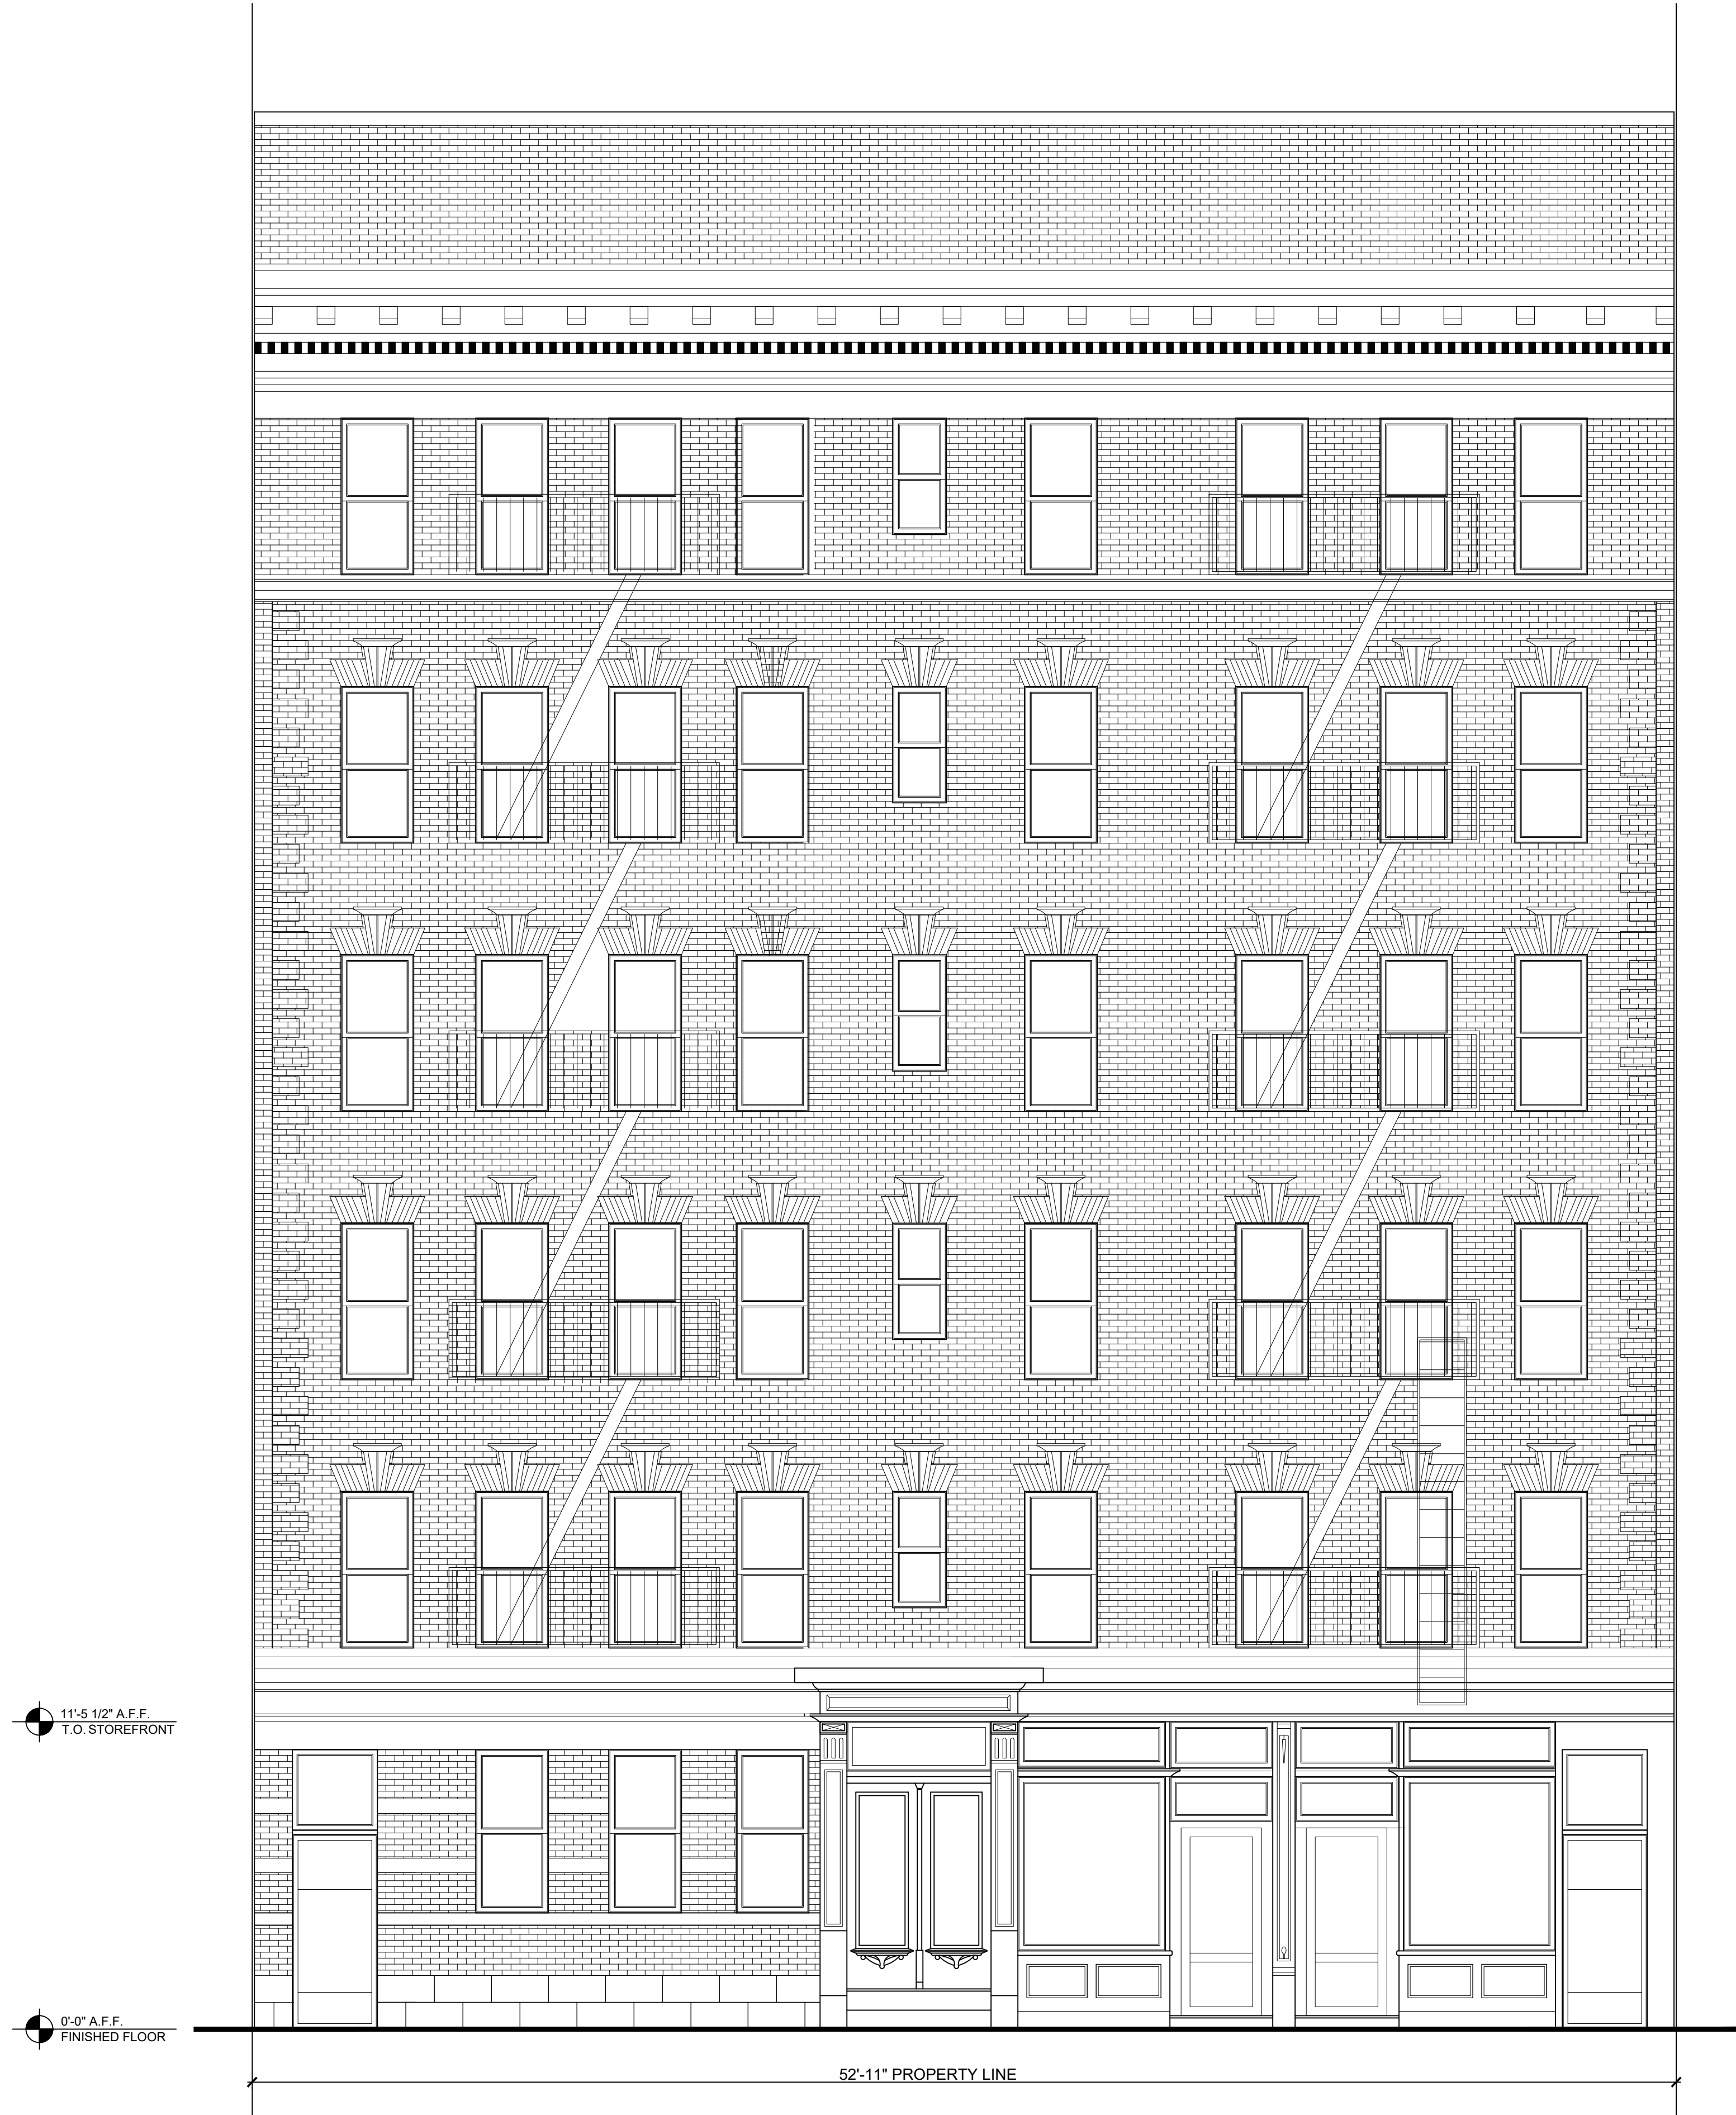


1 EXISTING FULL FRONT ELEVATION
SCALE: 1/4"= 1'-0"

CURRENTLY PROPOSED



1 PROPOSED RETAIL FIRST FLR. ELEVATIO VERSION W/ STAIRS
SCALE: 1/4"= 1'-0"

PREVIOUSLY PROPOSED

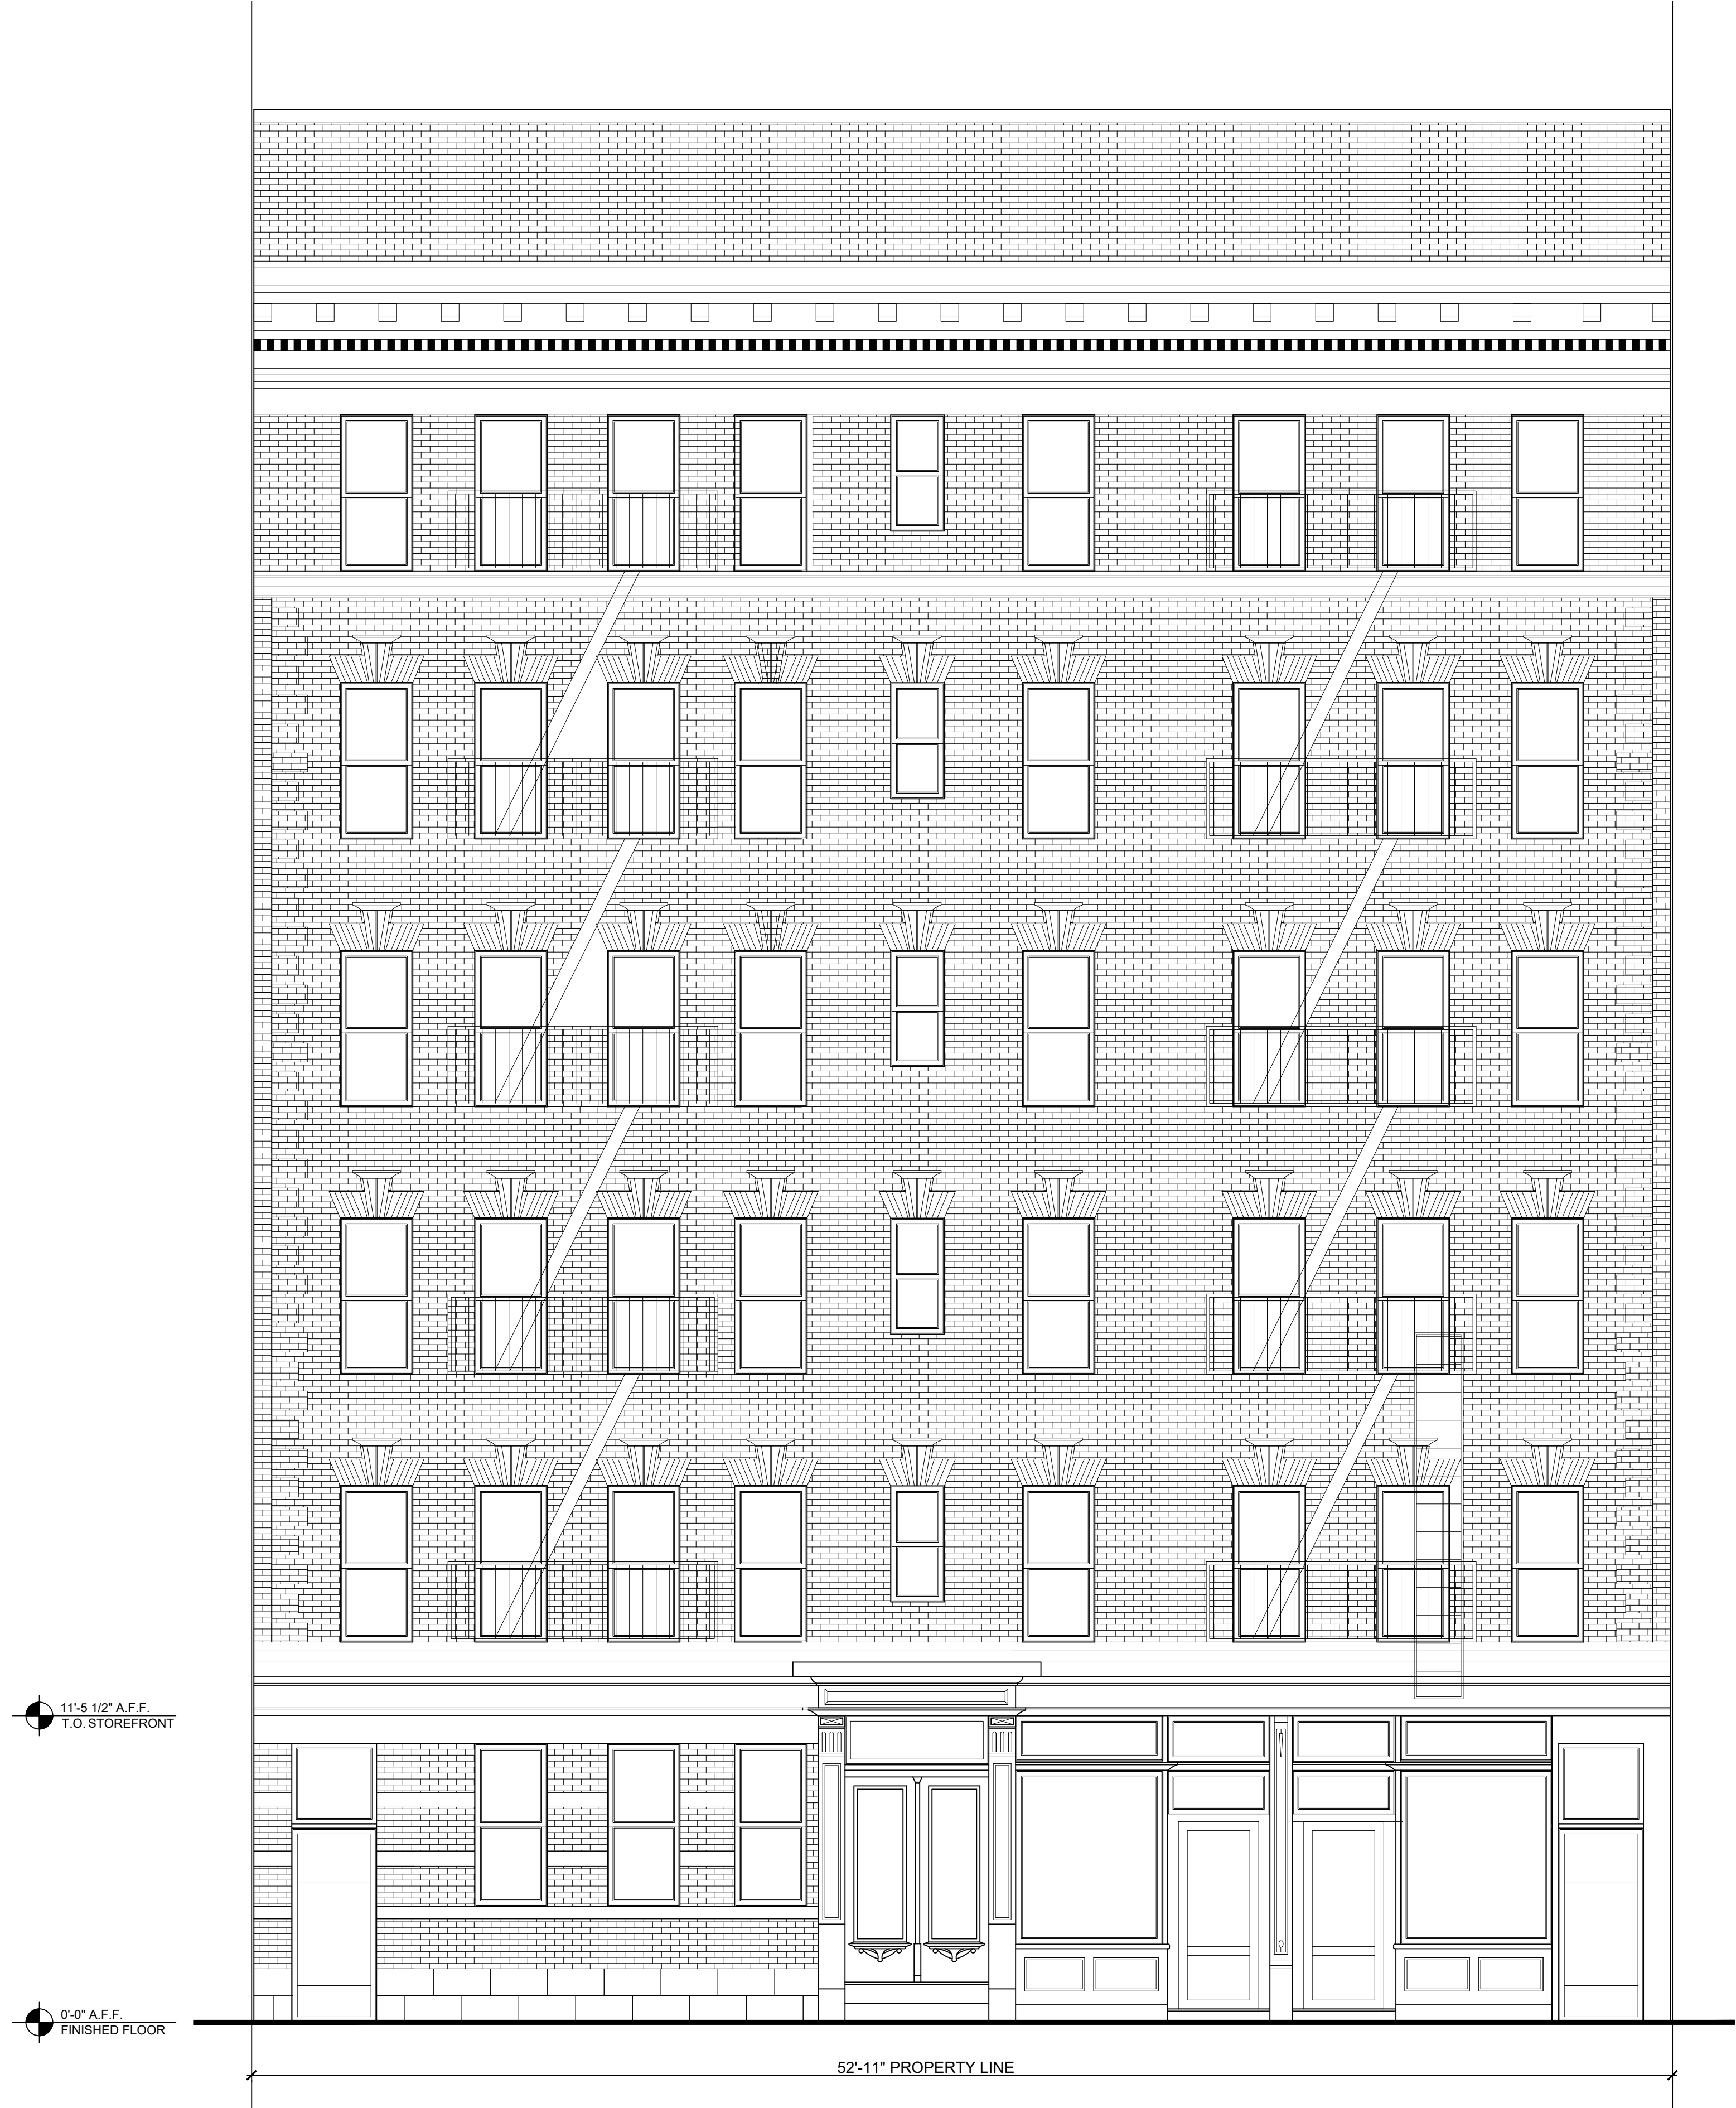

1 EXISTING FULL FRONT ELEVATION
SCALE: 1/4"= 1'-0"




2 PROPOSED FULL FRONT ELEVATION
SCALE: 1/4"= 1'-0"

11'-5 1/2" A.F.F.
T.O. STOREFRONT

0'-0" A.F.F.
FINISHED FLOOR




1 ENLARGED EXISTING PARTIAL FRONT ELEVATION
SCALE: 3/4"= 1'-0"

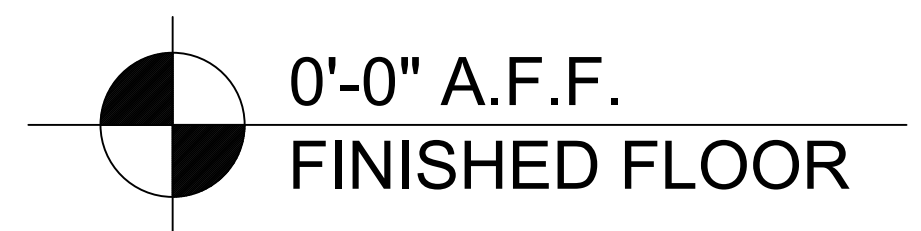

208-10 W 10th St, 10/24/2025

11'-5 1/2" A.F.F.
T.O. STOREFRONT

0'-0" A.F.F.
FINISHED FLOOR

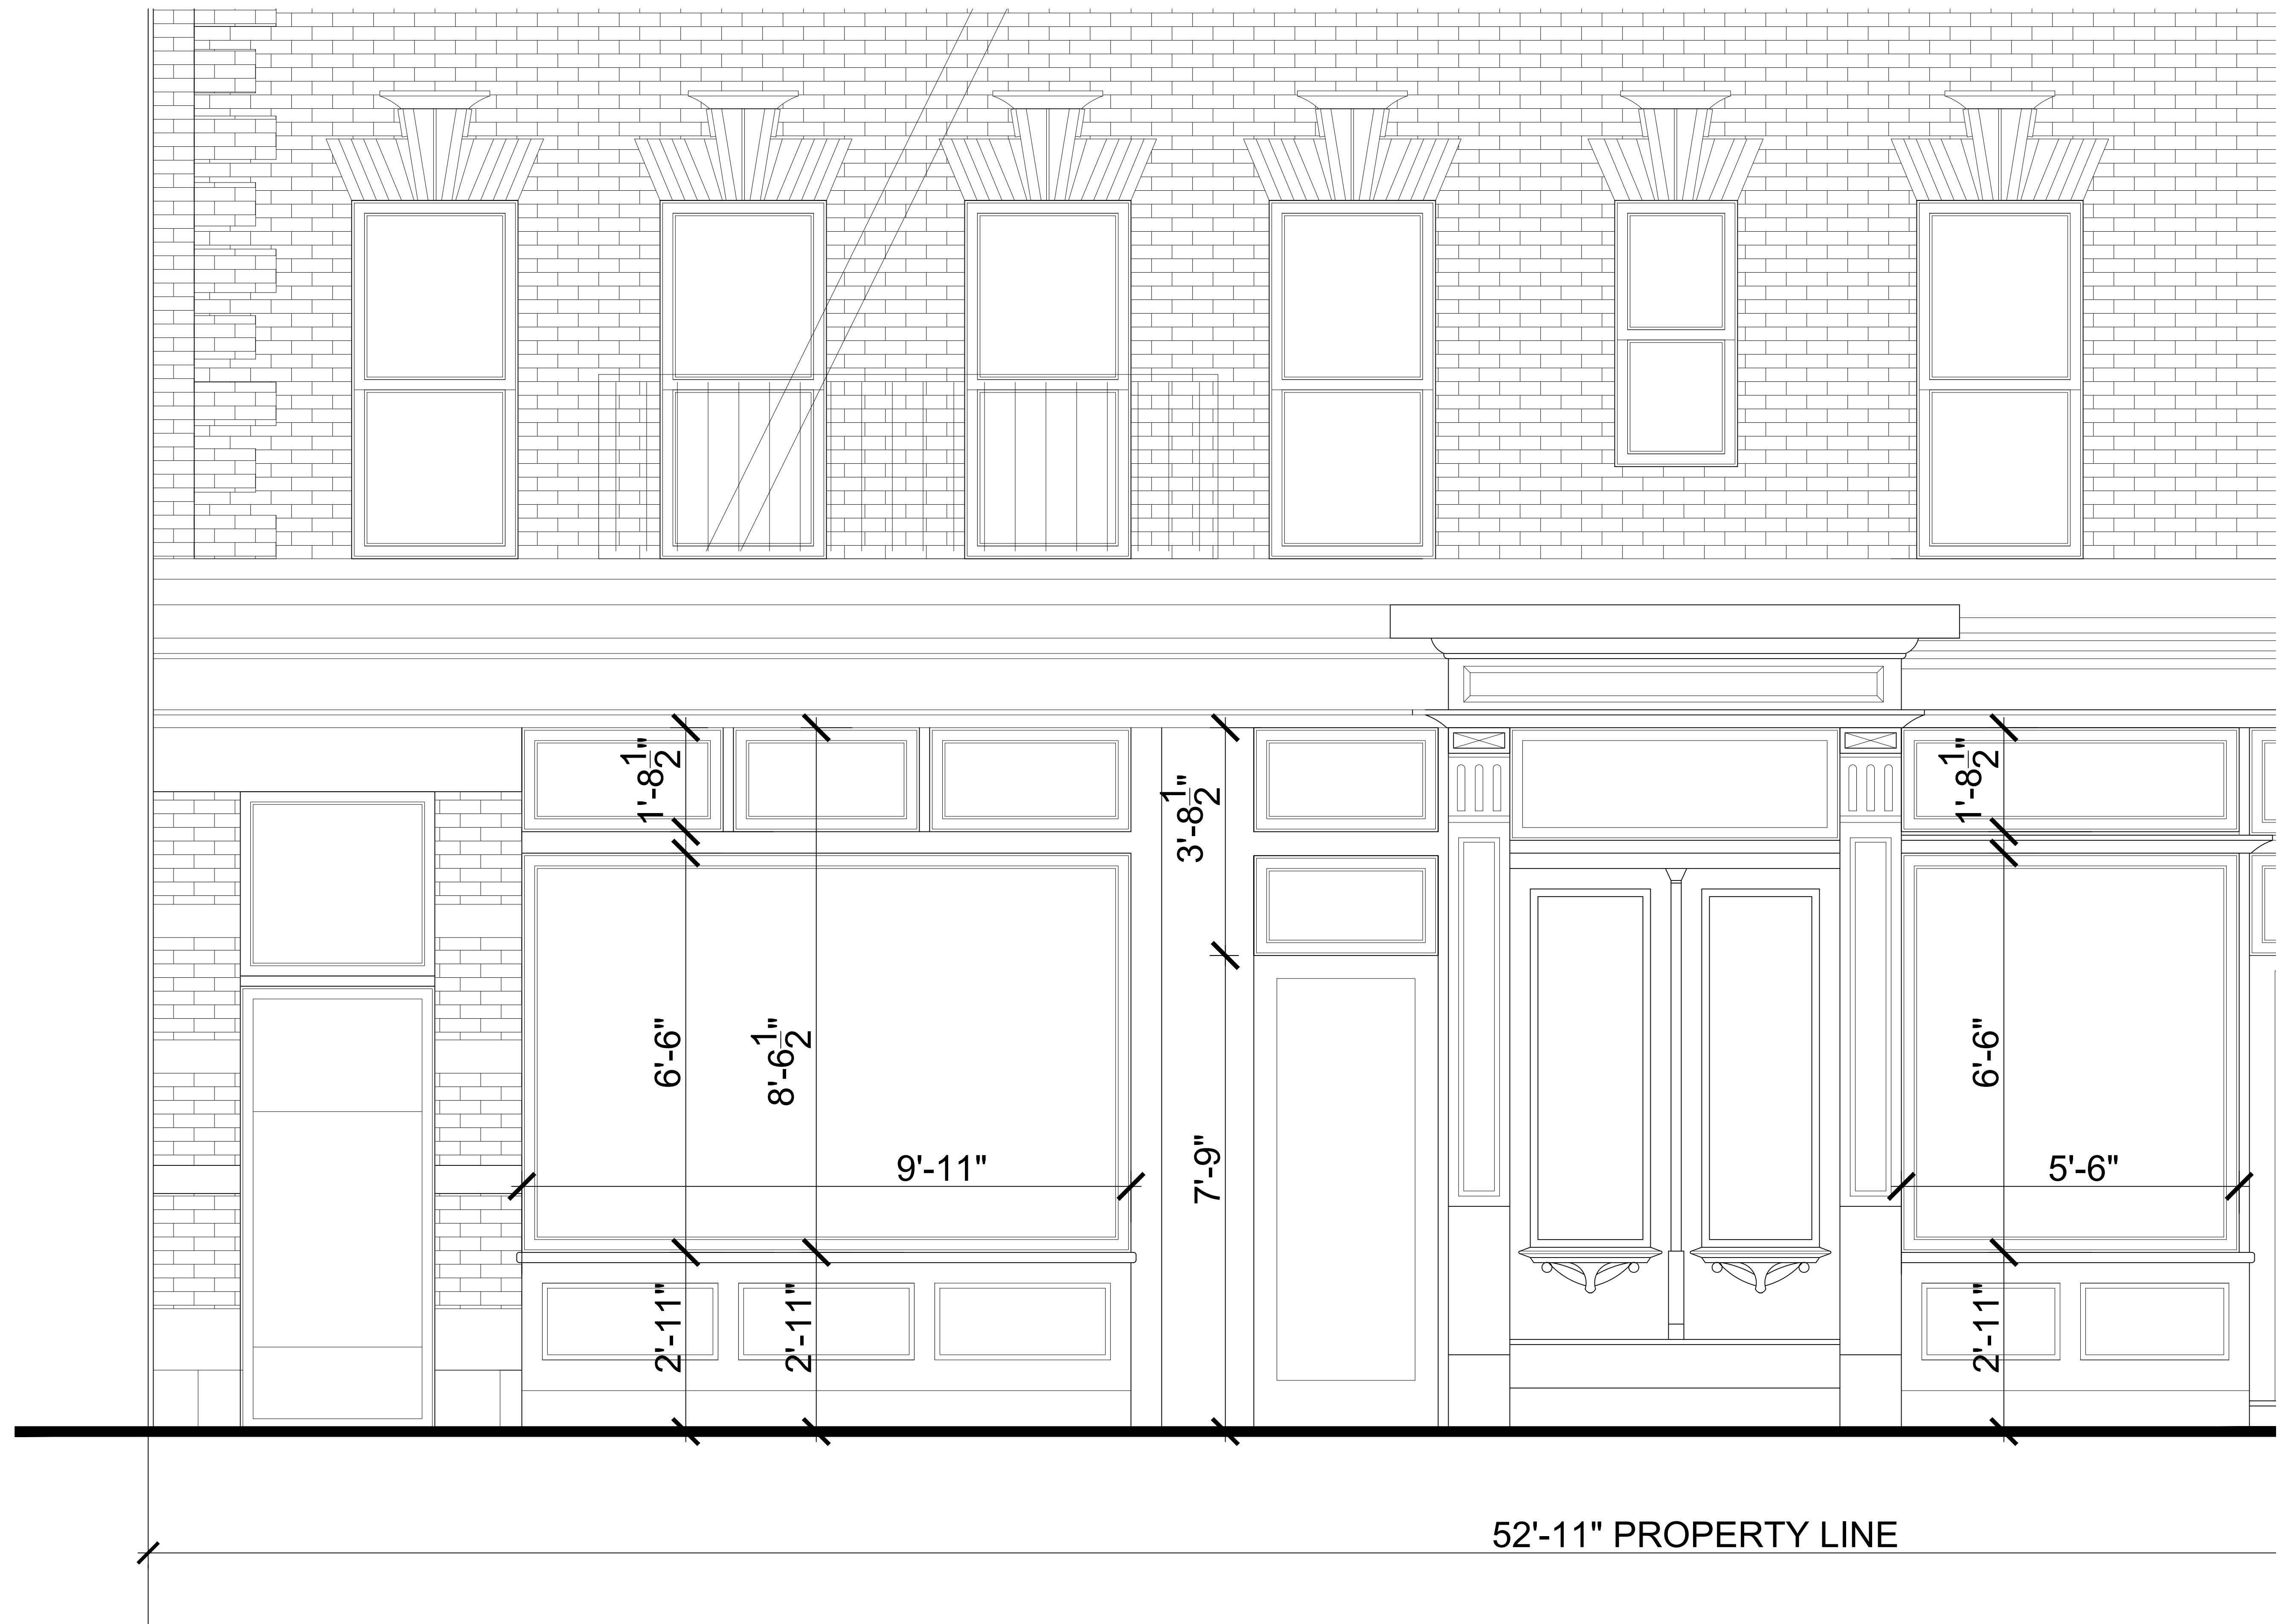

1 ENLARGED PROPOSED PARTIAL FRONT ELEVATION
SCALE: 3/4" = 1'-0"

PREVIOUSLY PROPOSED

11'-5 1/2" A.F.F.
T.O. STOREFRONT

1'-0 1/2"

EXISTING
DECORATIVE
STONE CORNICE
TO BE MAINTAINED

TEMPERED
GLASS STORE
FRONT WINDOW

6'-1"

EXISTING STONE SILL
TO BE MAINTAINED


EXISTING BRICK
TO BE MAINTAINED

4'-4"


EXISTING STONE
TO BE MAINTAINED

0'-0" A.F.F.
FINISHED FLOOR


CURRENTLY
1 PROPOSED STOREFRONT SECTION
SCALE: 11/2" = 1'-0"

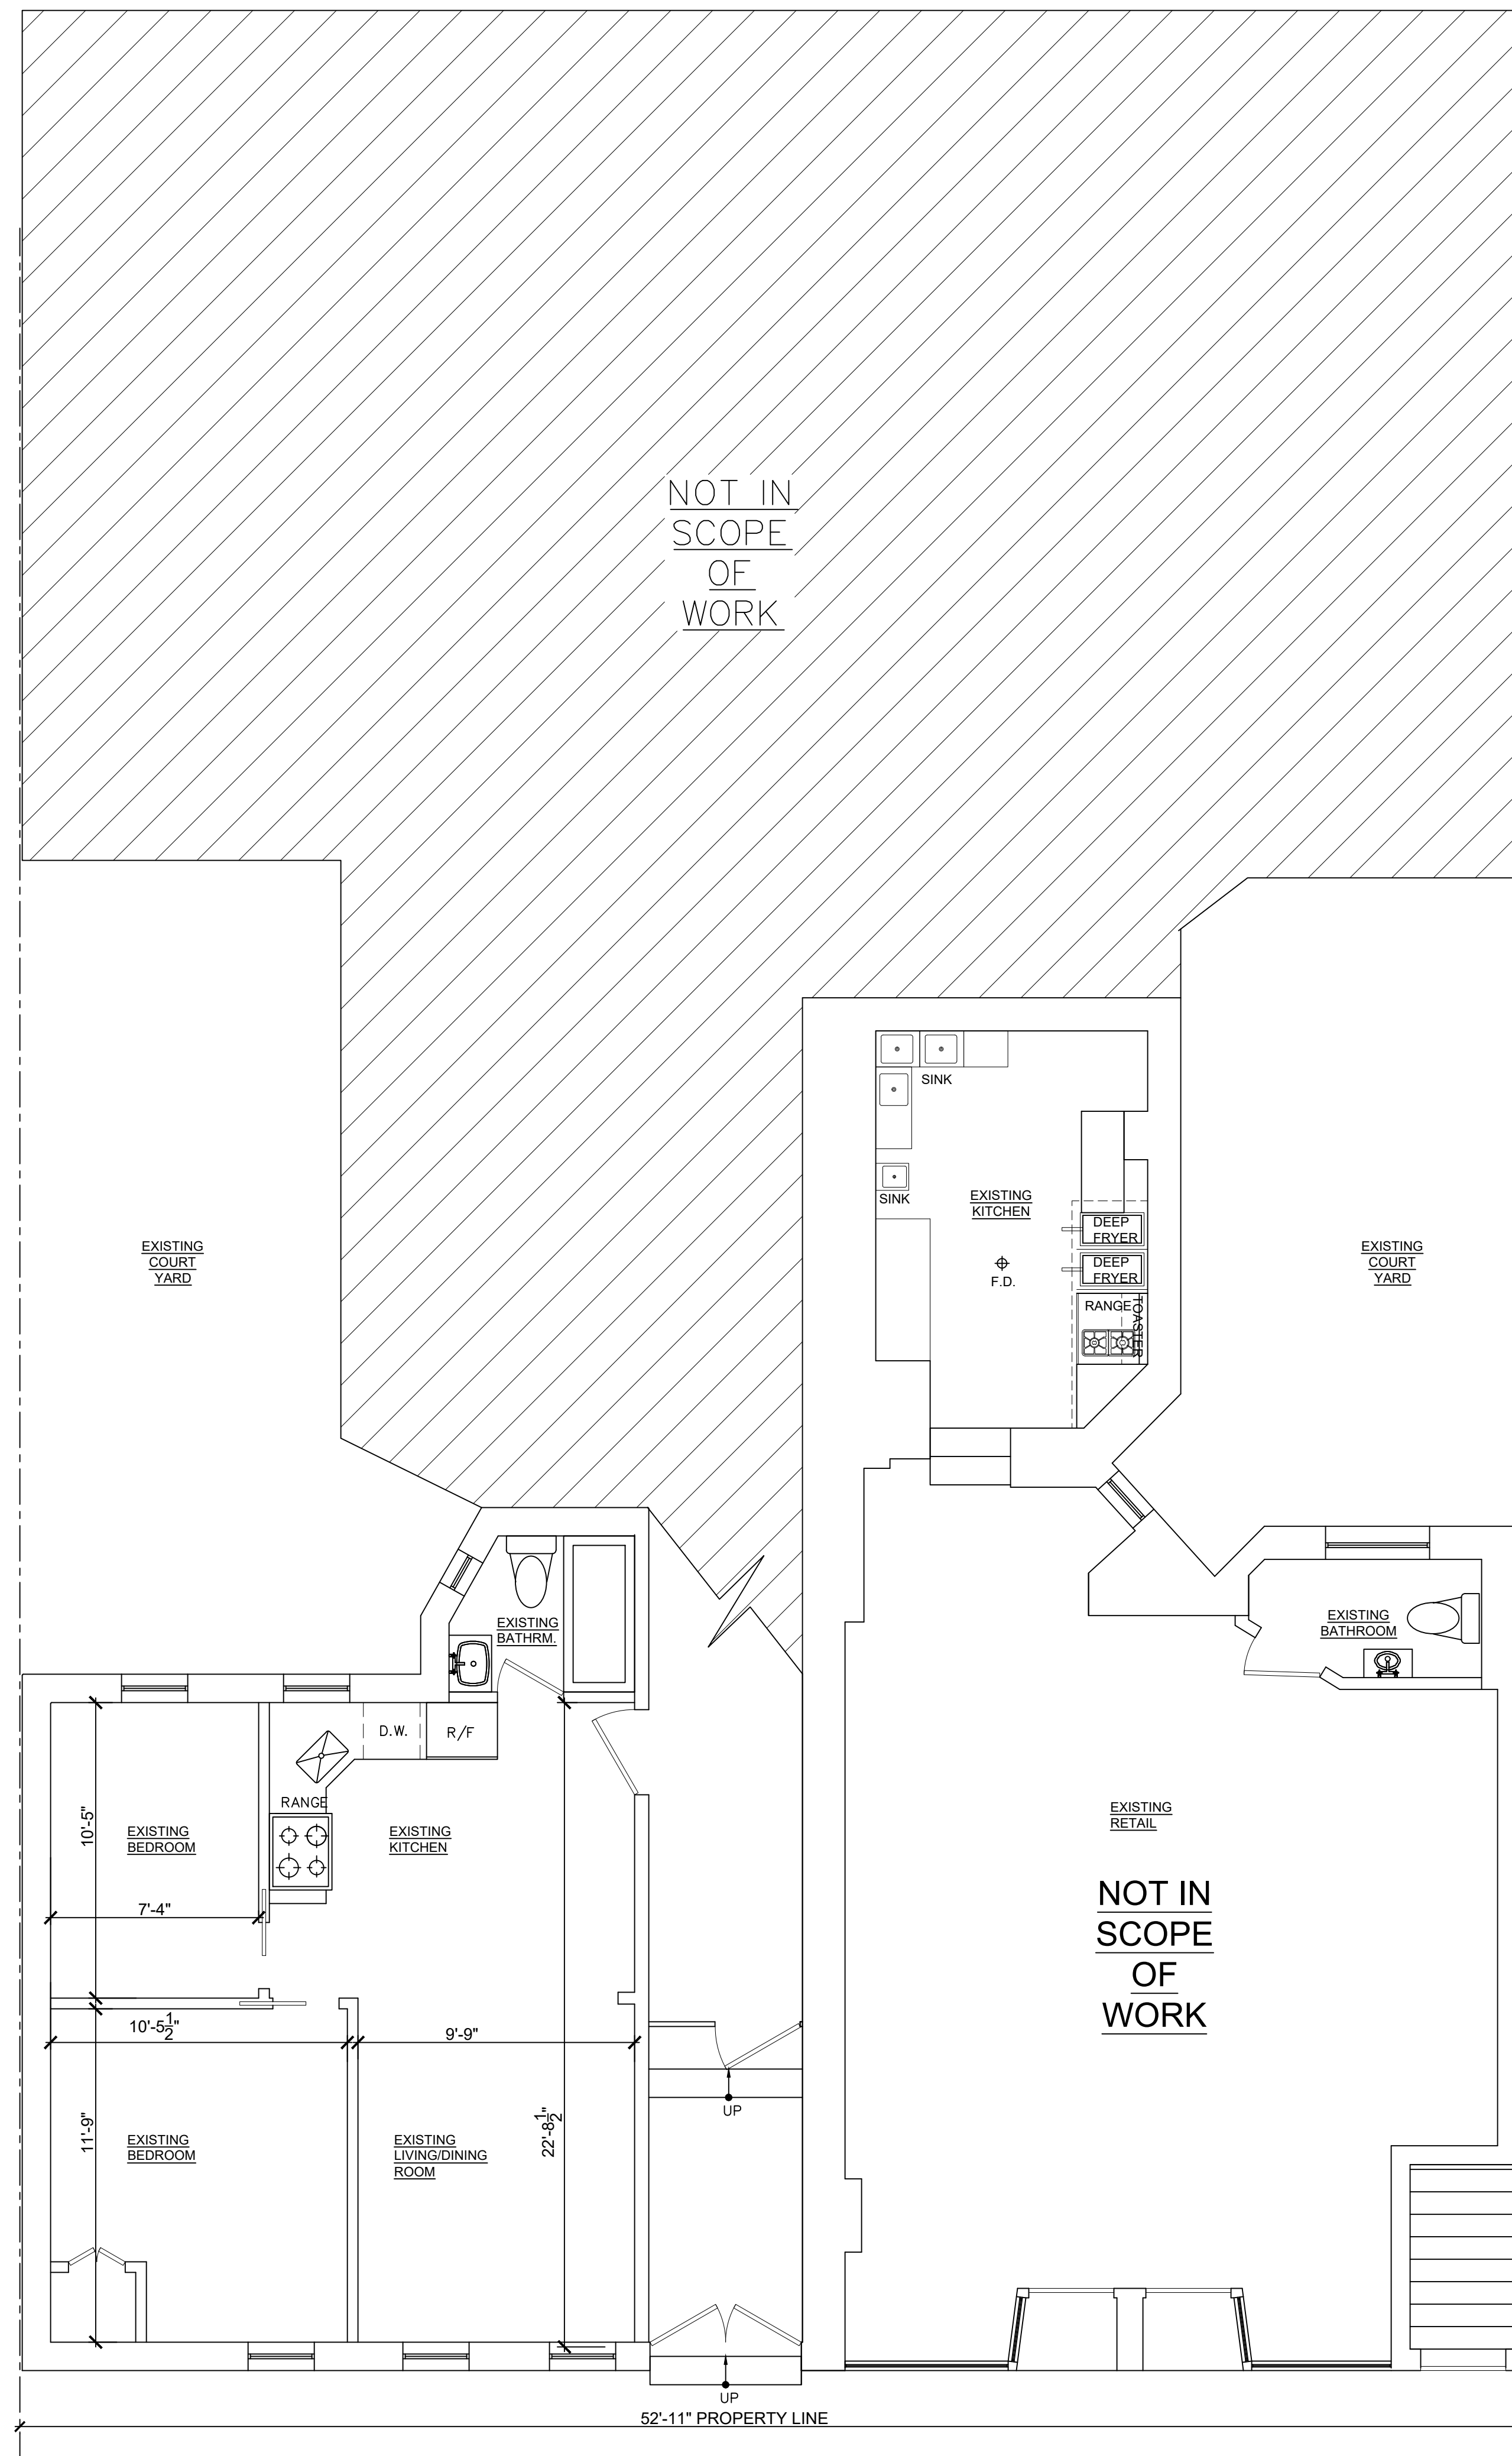


1 EXISTING PARTIAL FIRST FLOOR PLAN
208-10 W 10th St, 10/24/2025 1'-0"

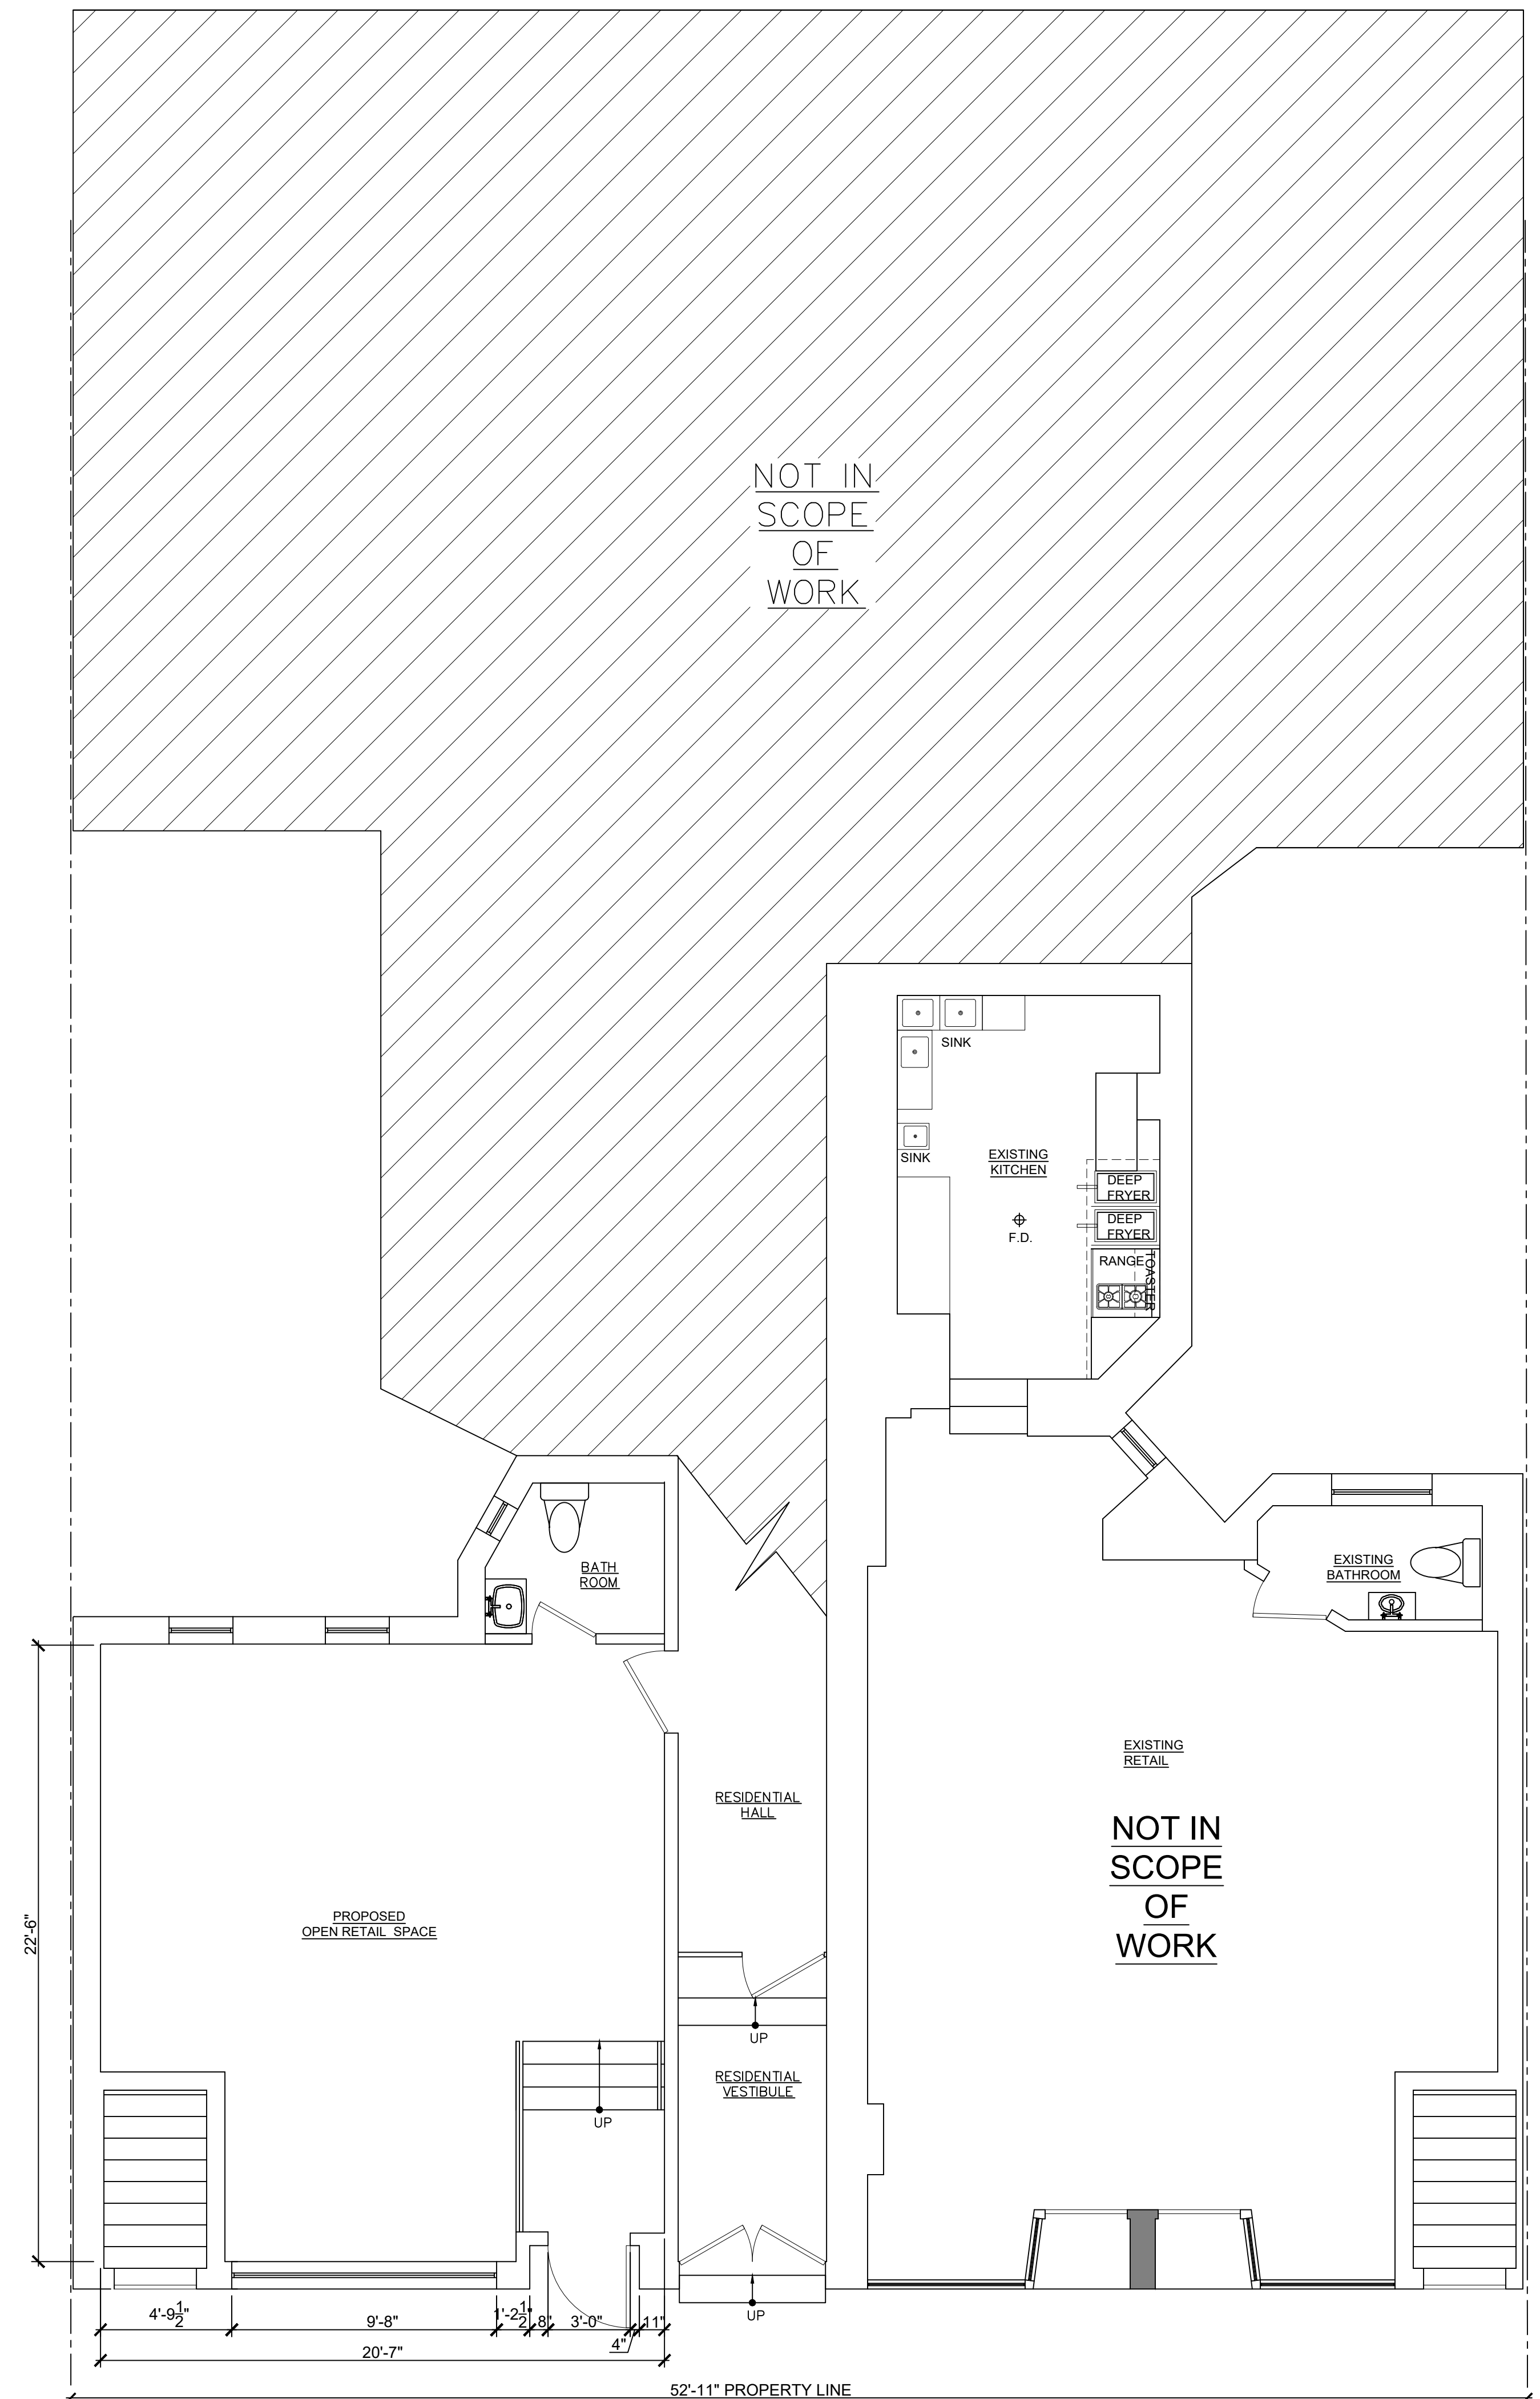

~~CURRENTLY~~ PROPOSED PARTIAL FIRST FLOOR PLAN
SCALE: 1/4" = 1'-0"

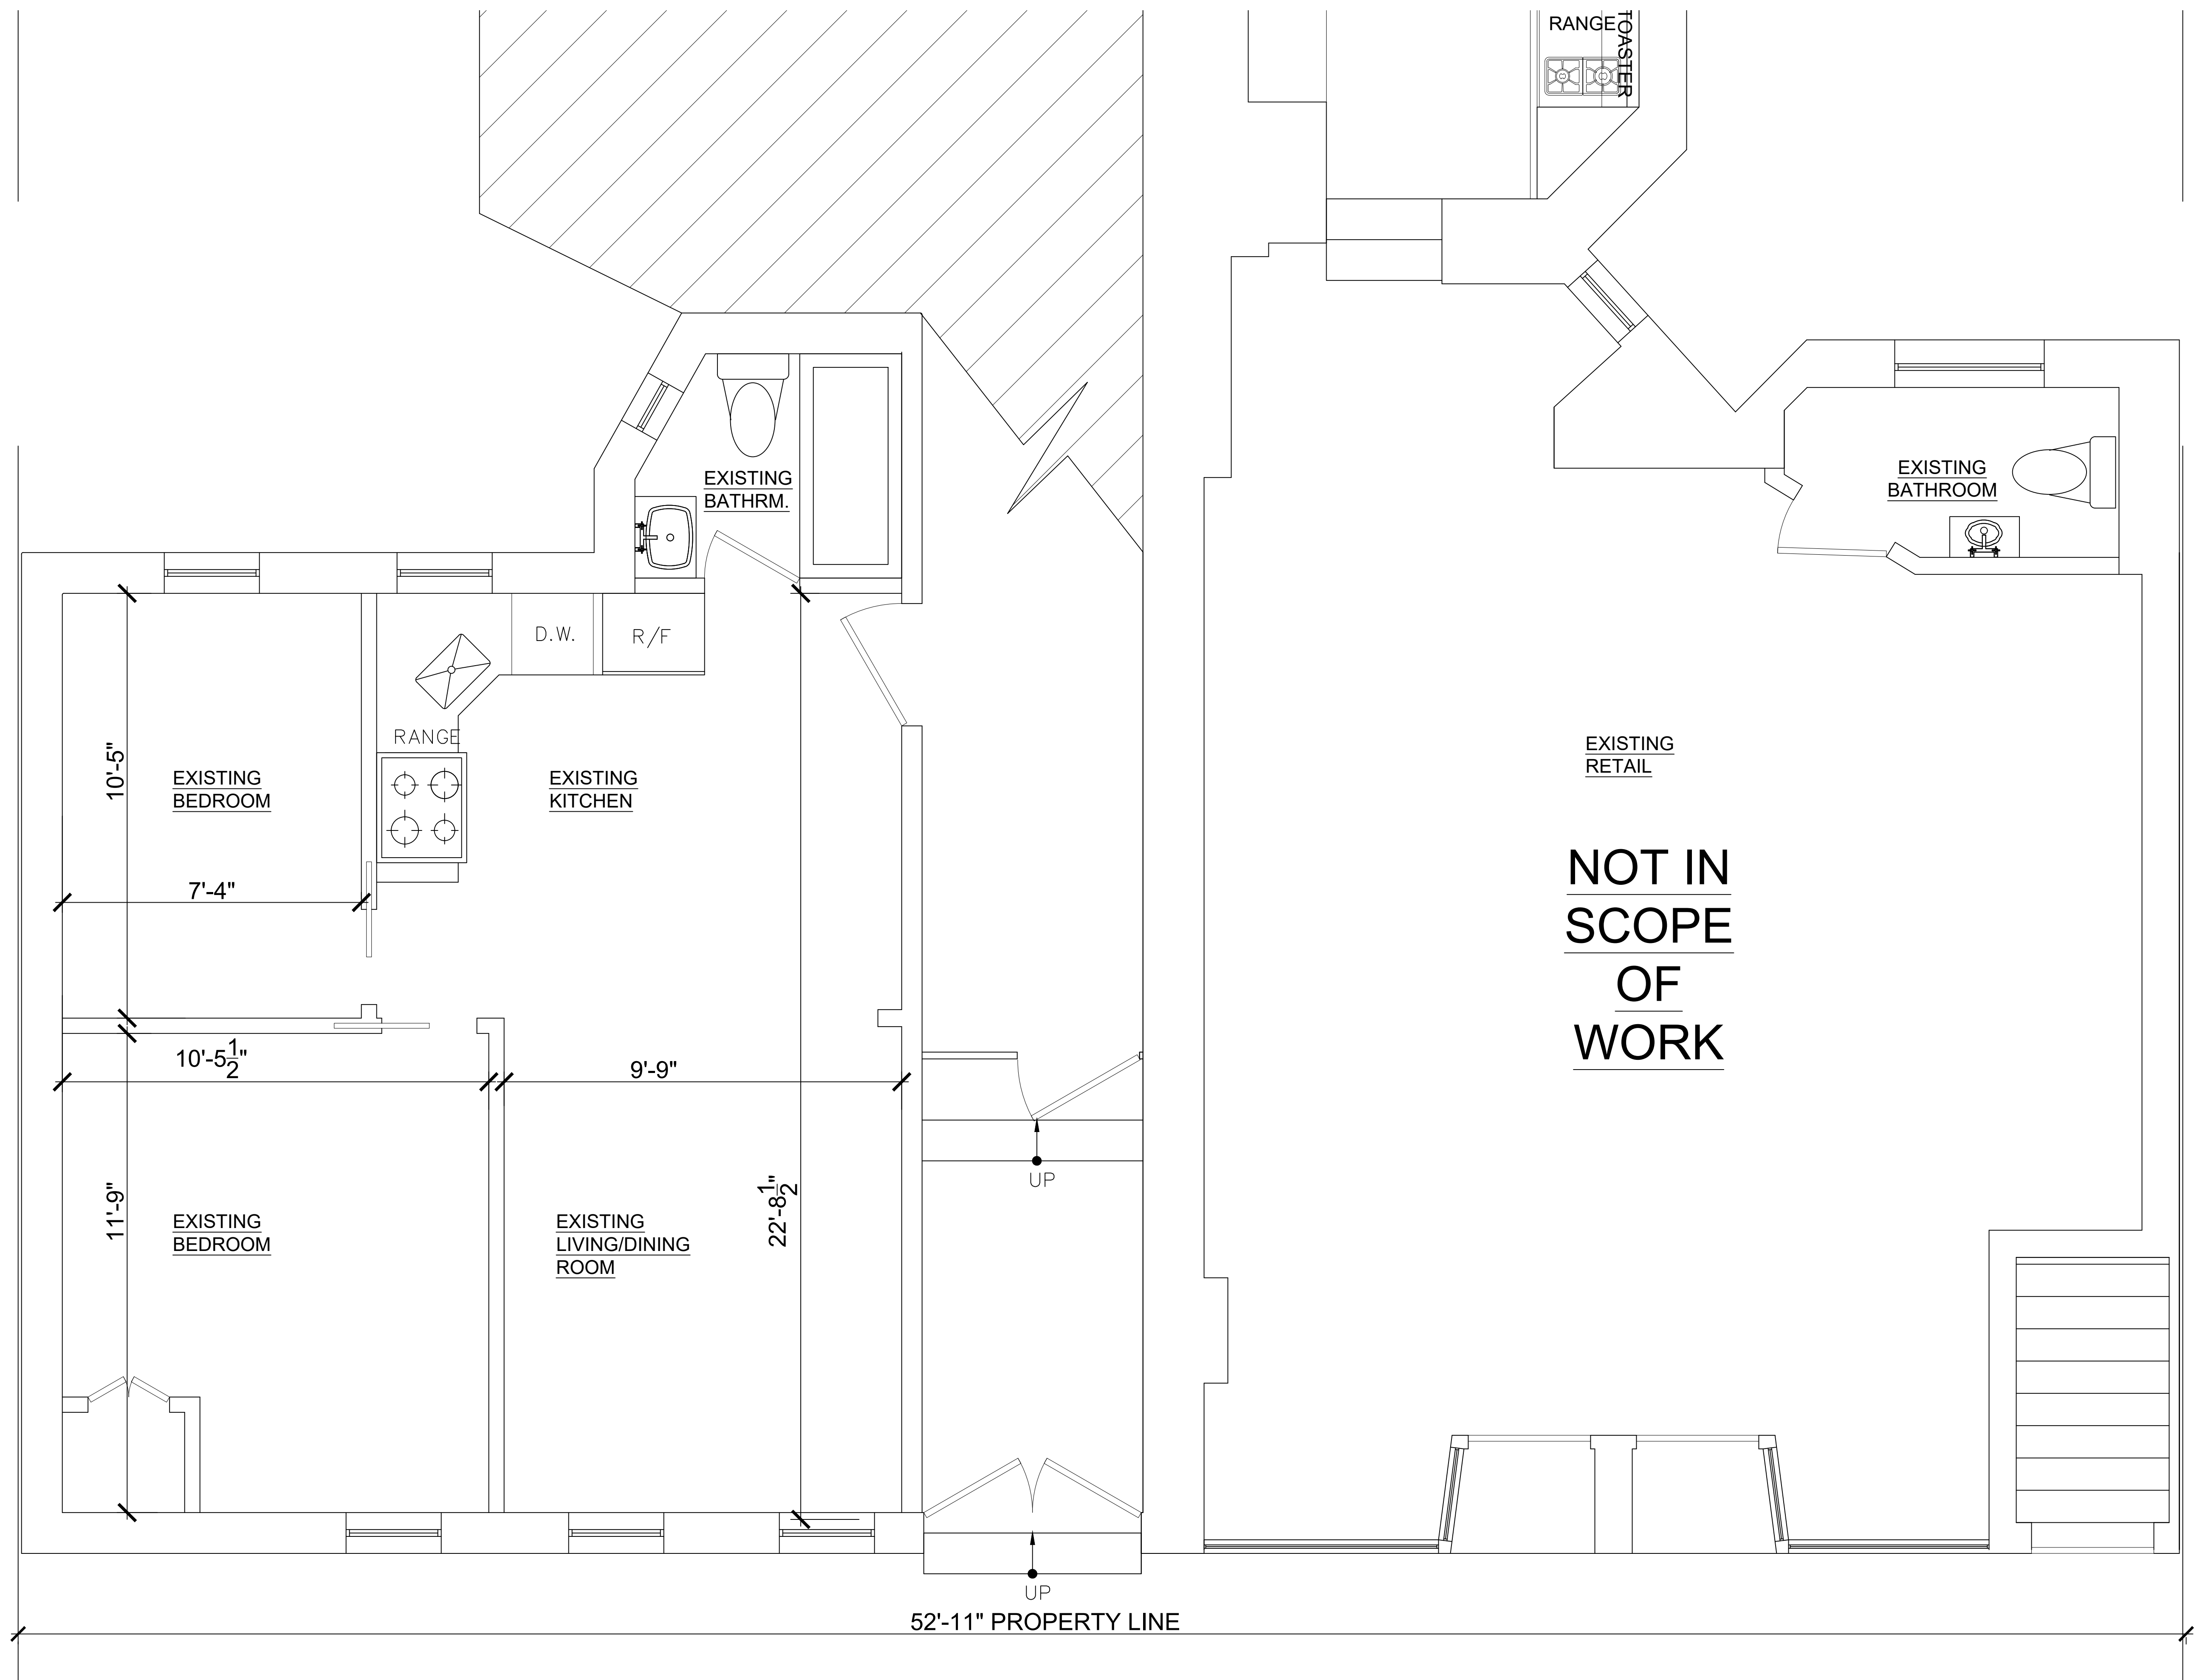

1 ENLARGED EXISTING PARTIAL FIRST FLOOR PLAN
SCALE: 1/2" = 1'-0"

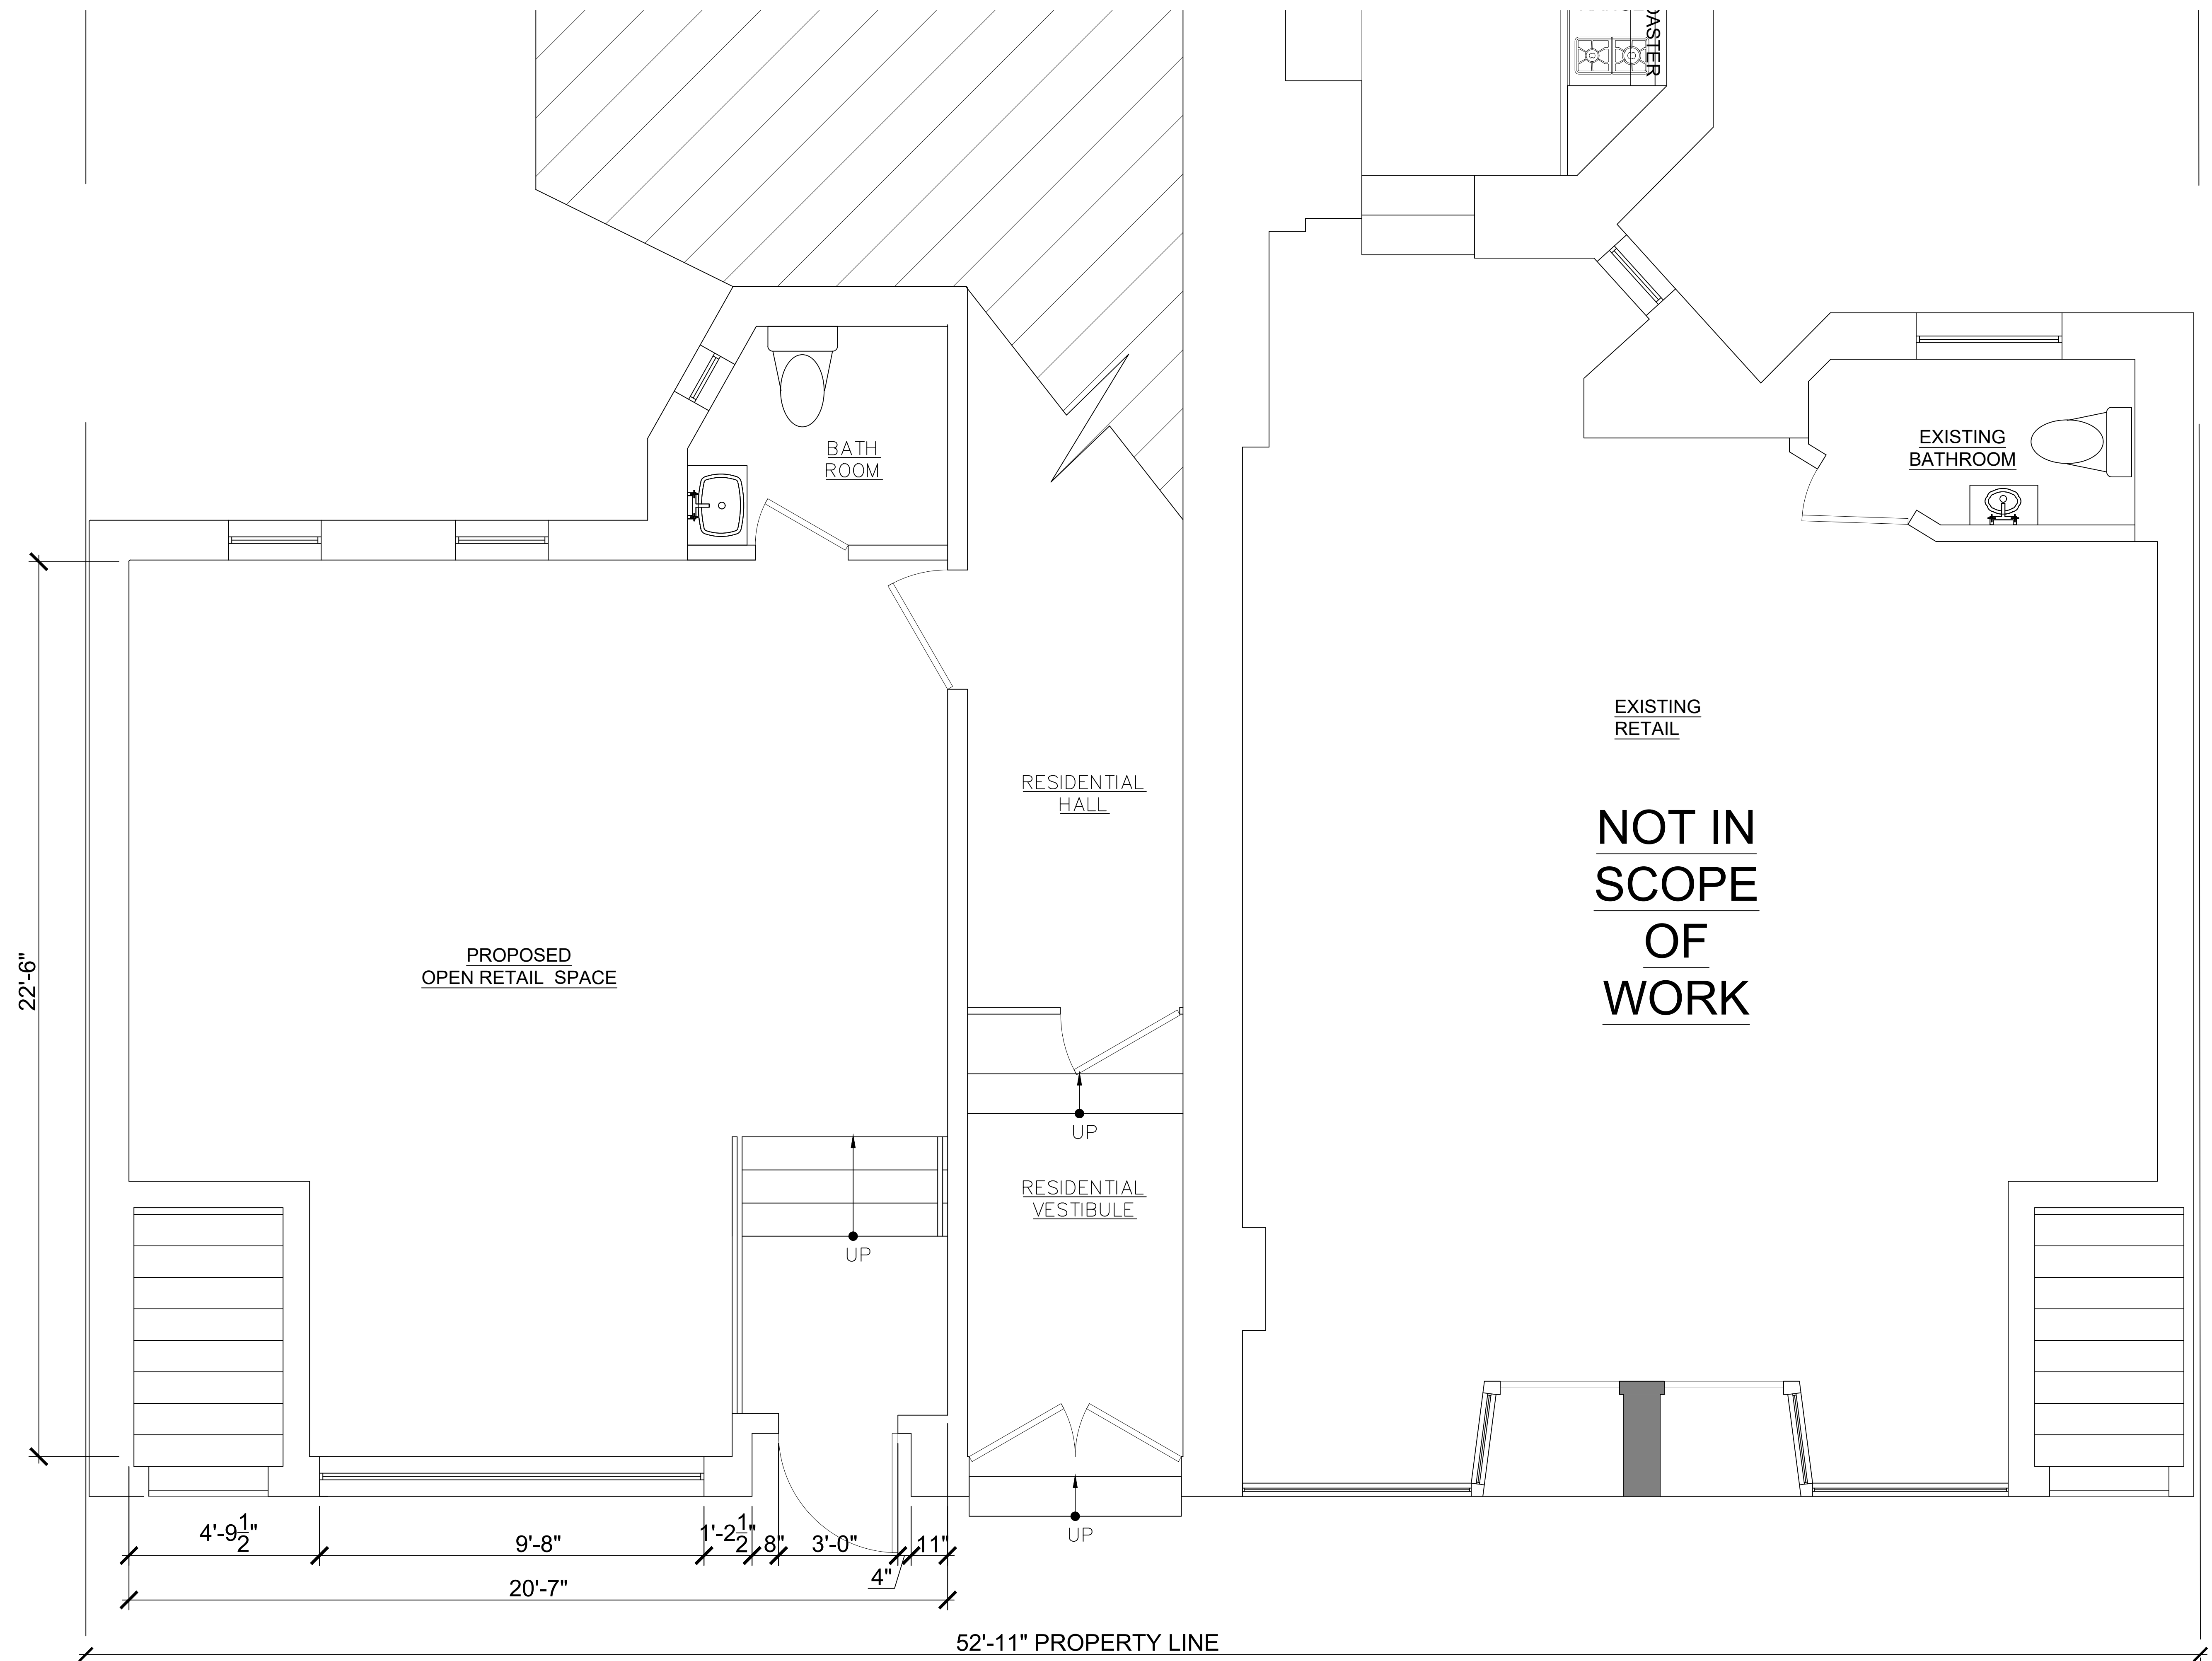

1 ENLARGED PROPOSED PARTIAL FIRST FLOOR PLAN
SCALE: 1/2"= 1'-0"