LEGEND

PROJECT SITE

HISTORIC DISTRICT BOUNDARY
Greenwich Village Historic District

5. LOCATION PLAN: OVERALL

SEE ITEM 6 ON THIS SHEET FOR ENLARGED AERIAL PHOTO OF DISTRICT

3. KEY PLAN (GREENWICH)

DRAWING LIST

G-001	Project Info
G-002	Scope of Work Photos
G-003	Precedents
A-104	Existing & Proposed Plans
A-311	Existing & Proposed Sections
A-312	Previously Approved Rue Design

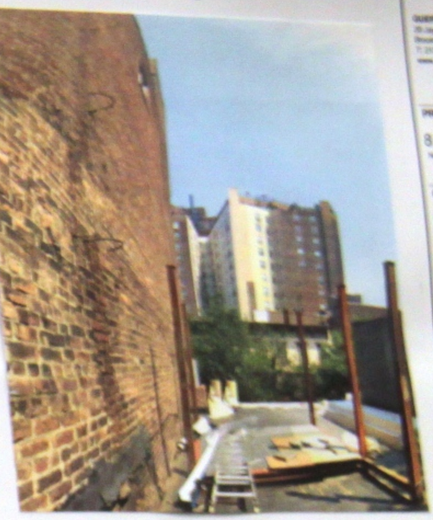

G

QUEENS GLASS ARCHITECTS P.C.
29 Jay Street, 11th Floor, Suite 1112
Brooklyn, New York 11201
T: (212) 334-0290 F: (212) 766-0591
www.queensglass.com

PROJECT:
8 Jane Street
New York, NY 10014

OWNER:
8 Jane Street LLC
c/o
Oliver's Realty Group
416 West 13th Street, Suite 302
New York, NY 10014
T: 212.367.9400

CONSULTANTS:

Herbert Kunstadt Associates, PC
160 Fifth Avenue, 4th Floor
New York, New York 10010
T: 212.691.9809 F: 212.691.9816

WSP Cantor Seinuk
529 East 10th Street, 3rd Floor
New York, New York 10017
T: 212.967.9666 F: 646.497.3561

Mueser Rutledge Consulting Eng.
14 Penn Plaza
225 West 34th Street
New York, New York 10122
T: 917.339.9300 F: 917.339.9400

J. Callahan Consulting
156 Broadway
Suite 1400
New York, New York 10007
T: 212.766.2110

SEAL

ISSUE DATE:

04.01.15 LPC Submission

SCALE N/A
PROJECT # 1316
DRAWING TITLE
Project Info
DRAWING NO.
G-001.00

STORY
1
2
3
4
5
6+

4. LOCATION PLAN: BLOCK & LOT

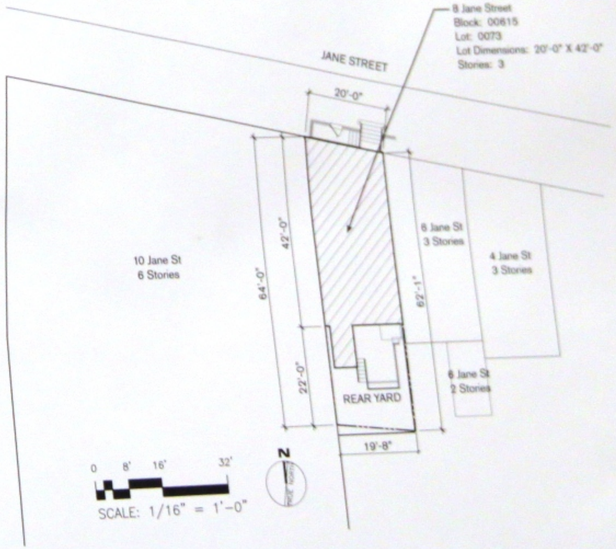

2. BUILDING PLAN

1. HISTORICAL PHOTO

© Queens Glass Architecture, P.C. 2011

Previously Approved Flue Diagram

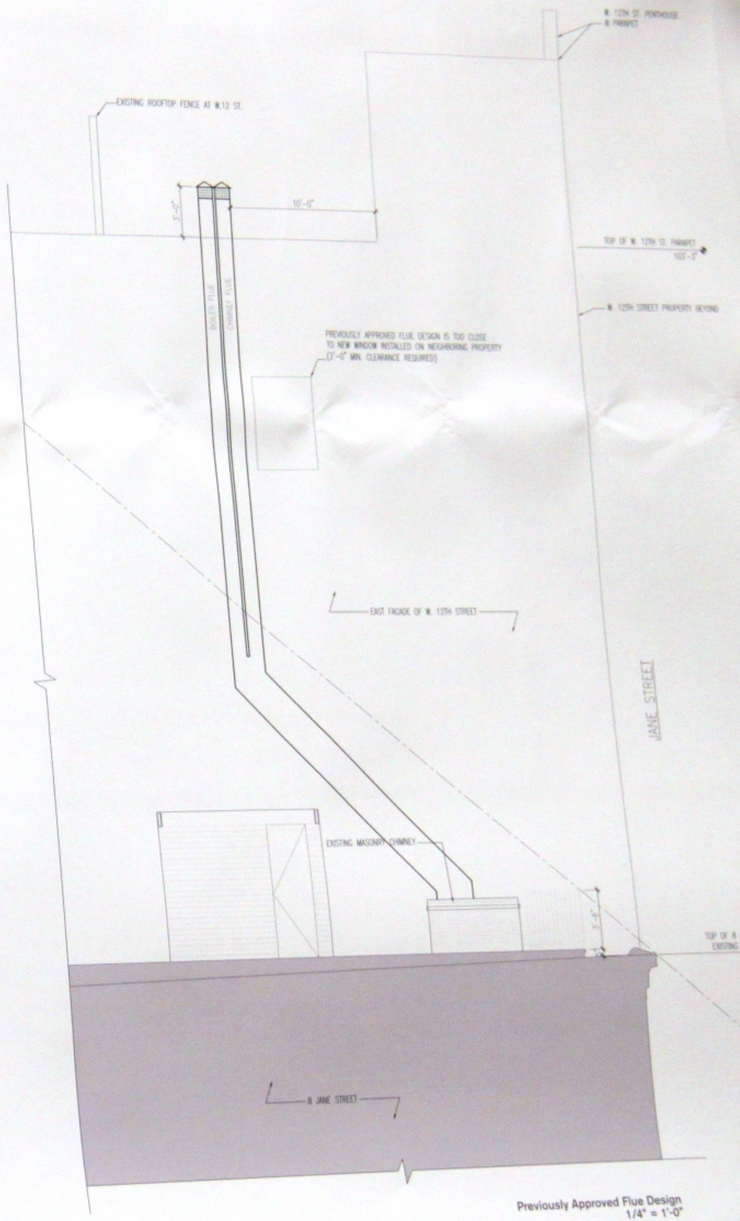

Previously Approved Flue Design
1/4" = 1'-0"

GUERIN GLASS ARCHITECTS P.C.
35 Jay Street, 11th Floor, Suite 1110
Brooklyn, New York 11201
T: 212.358.8380 F: 212.358.8381
www.gueringlass.com

PROJECT:
8 Jane Street
New York, NY 10014

OWNER:
8 Jane Street LLC
c/o
Oliver's Realty Group
416 West 13th Street, Suite 200
New York, NY 10014
T: 212.367.8480

CONSULTANTS:

Herbert Kunstadt Associates, PC
363 Fifth Avenue, 4th Floor
New York, New York 10016
T: 212.221.5803 F: 212.221.6918

WSP Cantor Seinuk
228 East 45th Street, 3rd Floor
New York, New York 10017
T: 212.687.9888 F:646.487.5501

Mueser Rutledge Consulting Eng.
14 Penn Plaza
225 West 34th Street
New York, New York 10122
T: 917.339.9300 F: 917.339.9400

J. Callahan Consulting
299 Broadway
Suite 1420
New York, New York 10007
T: 212.766.2115

SEAL

ISSUE DATE
04.01.13 LPC Submission

SCALE
PROJECT # 1118

DRAWING TITLE:
Previously Approved Flue Design

DRAWING NO:
A-312.00

PHOTO 1. Proposed Flues
8 Jane St.

PHOTO 2. NEIGHBORING EXAMPLE
108 Greenwich Avenue
LANDMARK DOCKET # : 1938/49

PHOTO 3. NEIGHBORING EXAMPLE
140 West 13th Street
LANDMARK DOCKET # : 1160/83

KEY PLAN

G

PROJECT:
8 Jane Street

OWNER:
8 Jane Street LLC
c/o
Olivier's Realty Group

CONSULTANTS:

Scope of Work

G-002.00

FULL SCALE

Glass Architecture, P.C. 2011

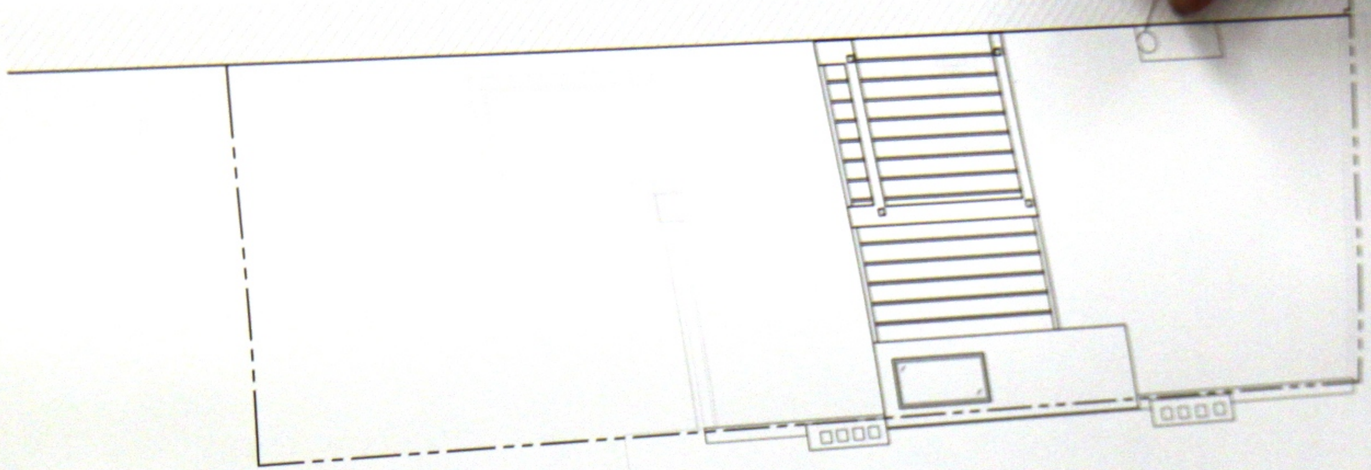

EXISTING ROOF PLAN
1/4" = 1'-0"

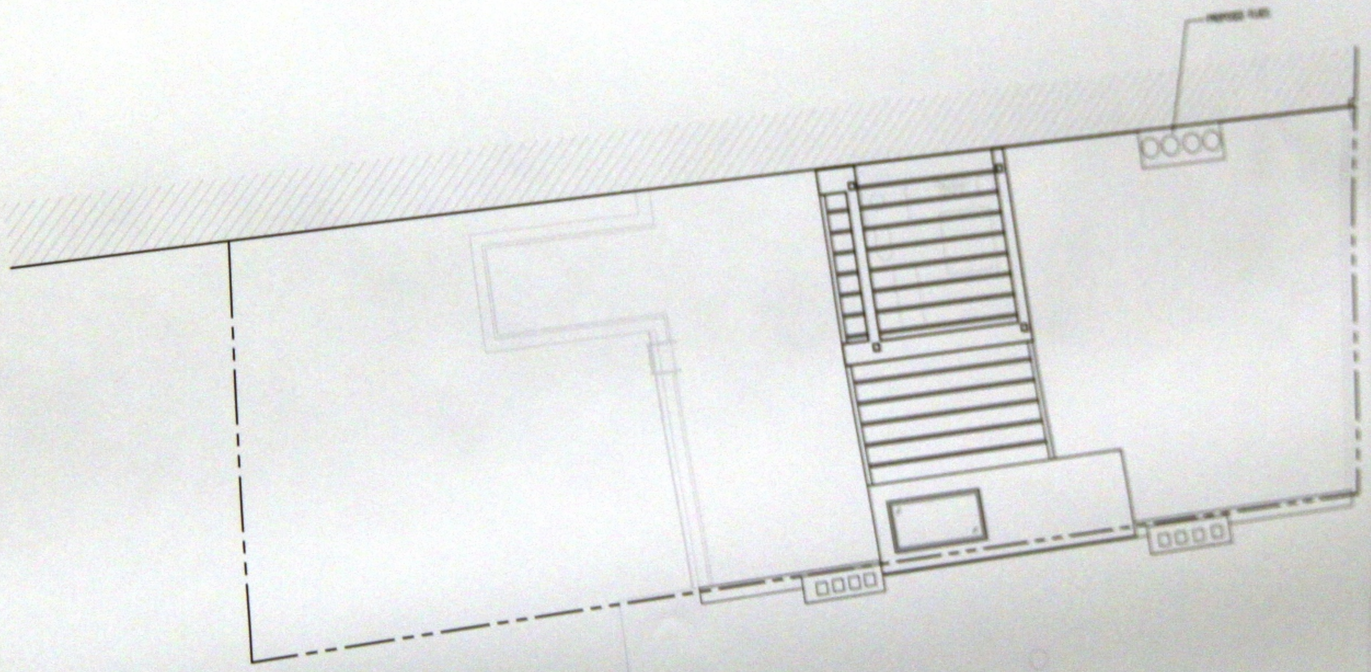

PROPOSED ROOF PLAN
1/4" = 1'-0"

G

PROJECT:
8 Jane Street

OWNER:
8 Jane Street LLC
c/o
Olivet's Realty Group

CONSULTANTS:

EXISTING & PROPOSED PLANS

A-104.00