




MIDDLE COLLEGIATE CHURCH~1966

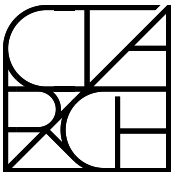

CTA ARCHITECTS D.P.C.

151 West 26th Street - 8th Floor
New York, New York 10001-6810
Tel: 212.243.7404 info@ctaarchitects.com

COMMUNITY BOARD PRESENTATION
MIDDLE COLLEGIATE CHURCH

Project Address: 112 2ND AVE, NEW YORK, NEW YORK 10003

25052

SK-01



18 MAY 2026

OVERVIEW

112 2ND AVE, NEW YORK
MIDDLE COLLEGIATE CHURCH
BLOCK 448, LOT 5



1 AERIAL OVERVIEW
NOT TO SCALE

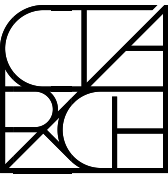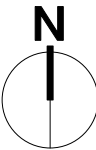

CTA ARCHITECTS D.P.C.

151 West 26th Street - 8th Floor
New York, New York 10001-6810
Tel: 212.243.7404 info@ctaarchitects.com

COMMUNITY BOARD PRESENTATION
MIDDLE COLLEGIATE CHURCH

Project Address: 112 2ND AVE, NEW YORK, NEW YORK 10003


25052

SK-02

18 MAY 2026



MIDDLE COLLEGIATE CHURCH - FIRE 2020

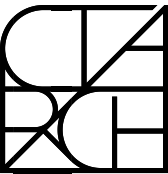

CTA ARCHITECTS D.P.C.

151 West 26th Street - 8th Floor
New York, New York 10001-6810
Tel: 212.243.7404 info@ctaarchitects.com


COMMUNITY BOARD PRESENTATION
MIDDLE COLLEGIATE CHURCH

Project Address: 112 2ND AVE, NEW YORK, NEW YORK 10003

OVERVIEW



MIDDLE COLLEGIATE CHURCH - RESTORATION 2024

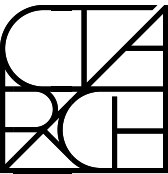


CTA ARCHITECTS D.P.C.

151 West 26th Street - 8th Floor
New York, New York 10001-6810
Tel: 212.243.7404 info@ctaarchitects.com

COMMUNITY BOARD PRESENTATION
MIDDLE COLLEGIATE CHURCH

Project Address: 112 2ND AVE, NEW YORK, NEW YORK 10003


CURRENT CONDITONS

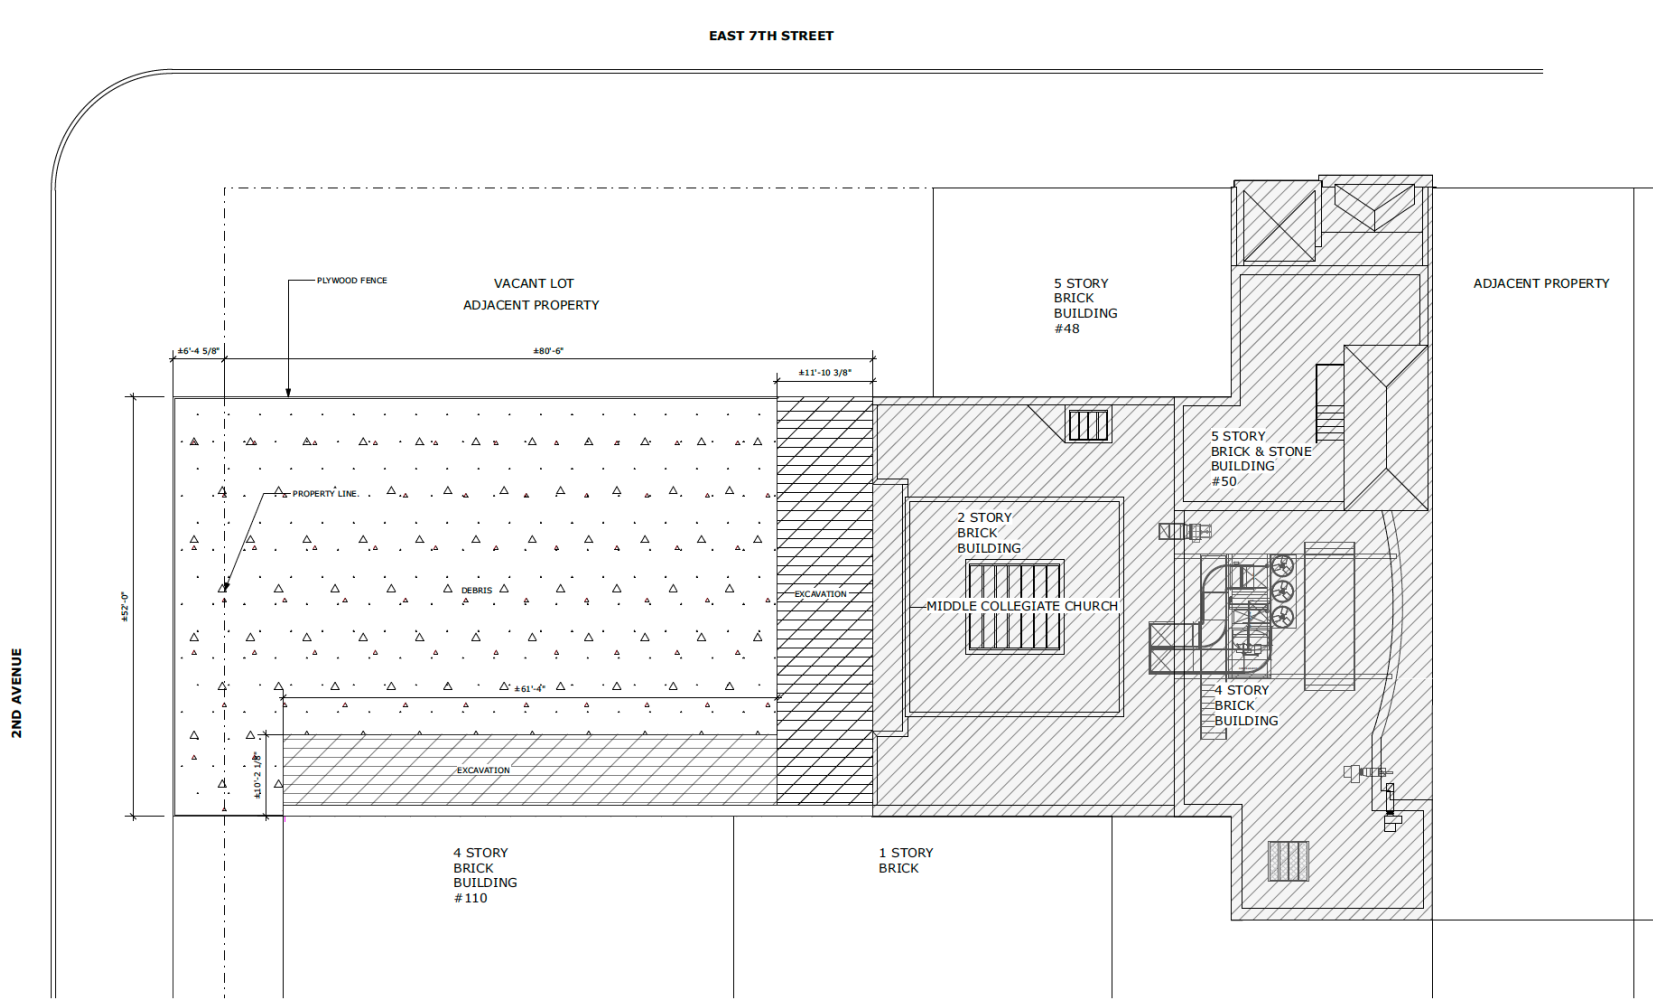

1 EXISTING SITE PLAN
NOT TO SCALE



VIEW FROM 50 E 7TH ST ROOF TOP

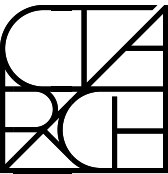

CTA ARCHITECTS D.P.C.

151 West 26th Street - 8th Floor
New York, New York 10001-6810
Tel: 212.243.7404 info@ctaarchitects.com

COMMUNITY BOARD PRESENTATION
MIDDLE COLLEGIATE CHURCH

Project Address: 112 2ND AVE, NEW YORK, NEW YORK 10003

25052


SK-05

18 MAY 2026

CURRENT CONDITONS



SOUTH VIEW @ LOT

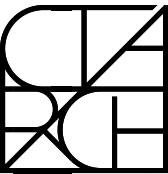

CTA ARCHITECTS D.P.C.


151 West 26th Street - 8th Floor
New York, New York 10001-6810
Tel: 212.243.7404 info@ctaarchitects.com

COMMUNITY BOARD PRESENTATION
MIDDLE COLLEGIATE CHURCH

Project Address: 112 2ND AVE, NEW YORK, NEW YORK 10003



NORTH VIEW @ LOT

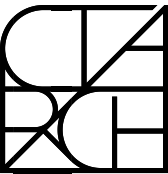

CTA ARCHITECTS D.P.C.


151 West 26th Street - 8th Floor
New York, New York 10001-6810
Tel: 212.243.7404 info@ctaarchitects.com

COMMUNITY BOARD PRESENTATION
MIDDLE COLLEGIATE CHURCH

Project Address: 112 2ND AVE, NEW YORK, NEW YORK 10003



EAST VIEW @ LOT

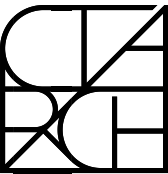

CTA ARCHITECTS D.P.C.


151 West 26th Street - 8th Floor
New York, New York 10001-6810
Tel: 212.243.7404 info@ctaarchitects.com

COMMUNITY BOARD PRESENTATION
MIDDLE COLLEGIATE CHURCH

Project Address: 112 2ND AVE, NEW YORK, NEW YORK 10003



WEST VIEW @ LOT

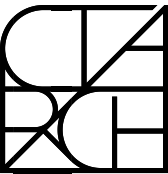



CTA ARCHITECTS D.P.C.

151 West 26th Street - 8th Floor
New York, New York 10001-6810
Tel: 212.243.7404 info@ctaarchitects.com

COMMUNITY BOARD PRESENTATION
MIDDLE COLLEGIATE CHURCH

Project Address: 112 2ND AVE, NEW YORK, NEW YORK 10003

SCOPE OF WORK

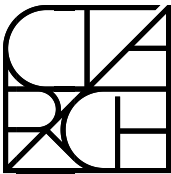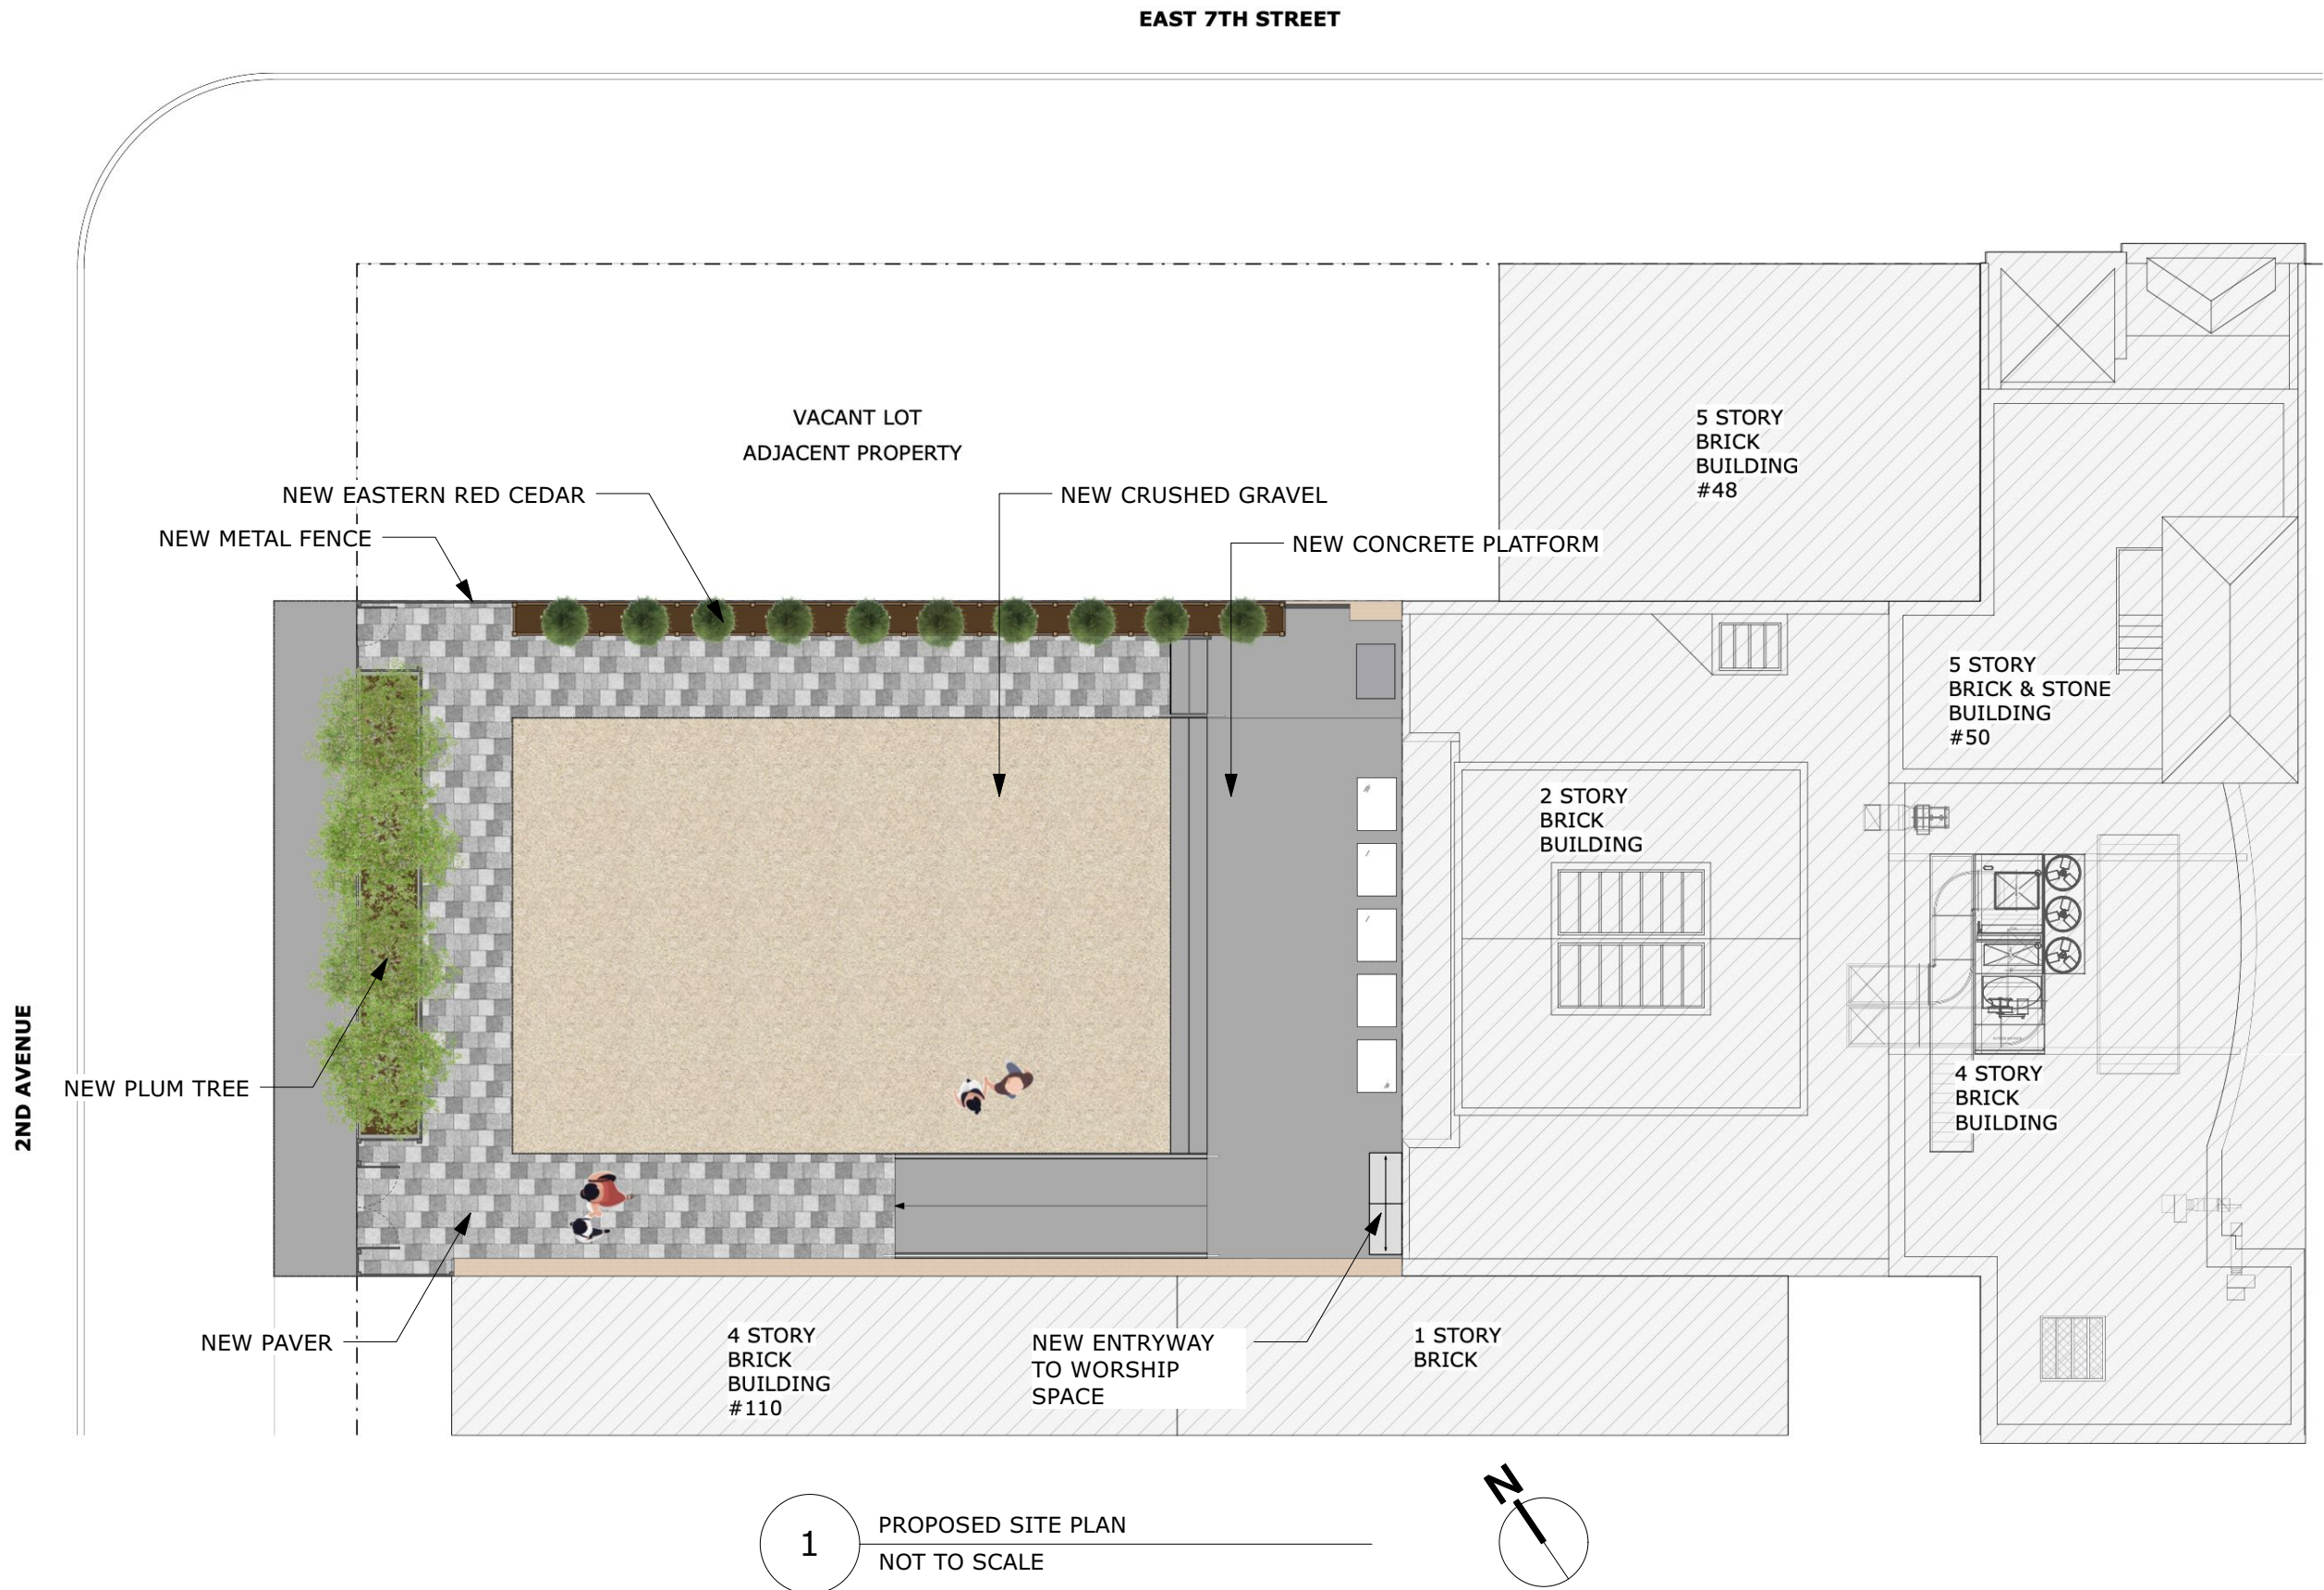

CTA ARCHITECTS D.P.C.

151 West 26th Street - 8th Floor
New York, New York 10001-6810
Tel: 212.243.7404 info@ctaarchitects.com

COMMUNITY BOARD PRESENTATION
MIDDLE COLLEGIATE CHURCH


Project Address: 112 2ND AVE, NEW YORK, NEW YORK 10003

25052


SK-10

18 MAY 2026

SCOPE OF WORK

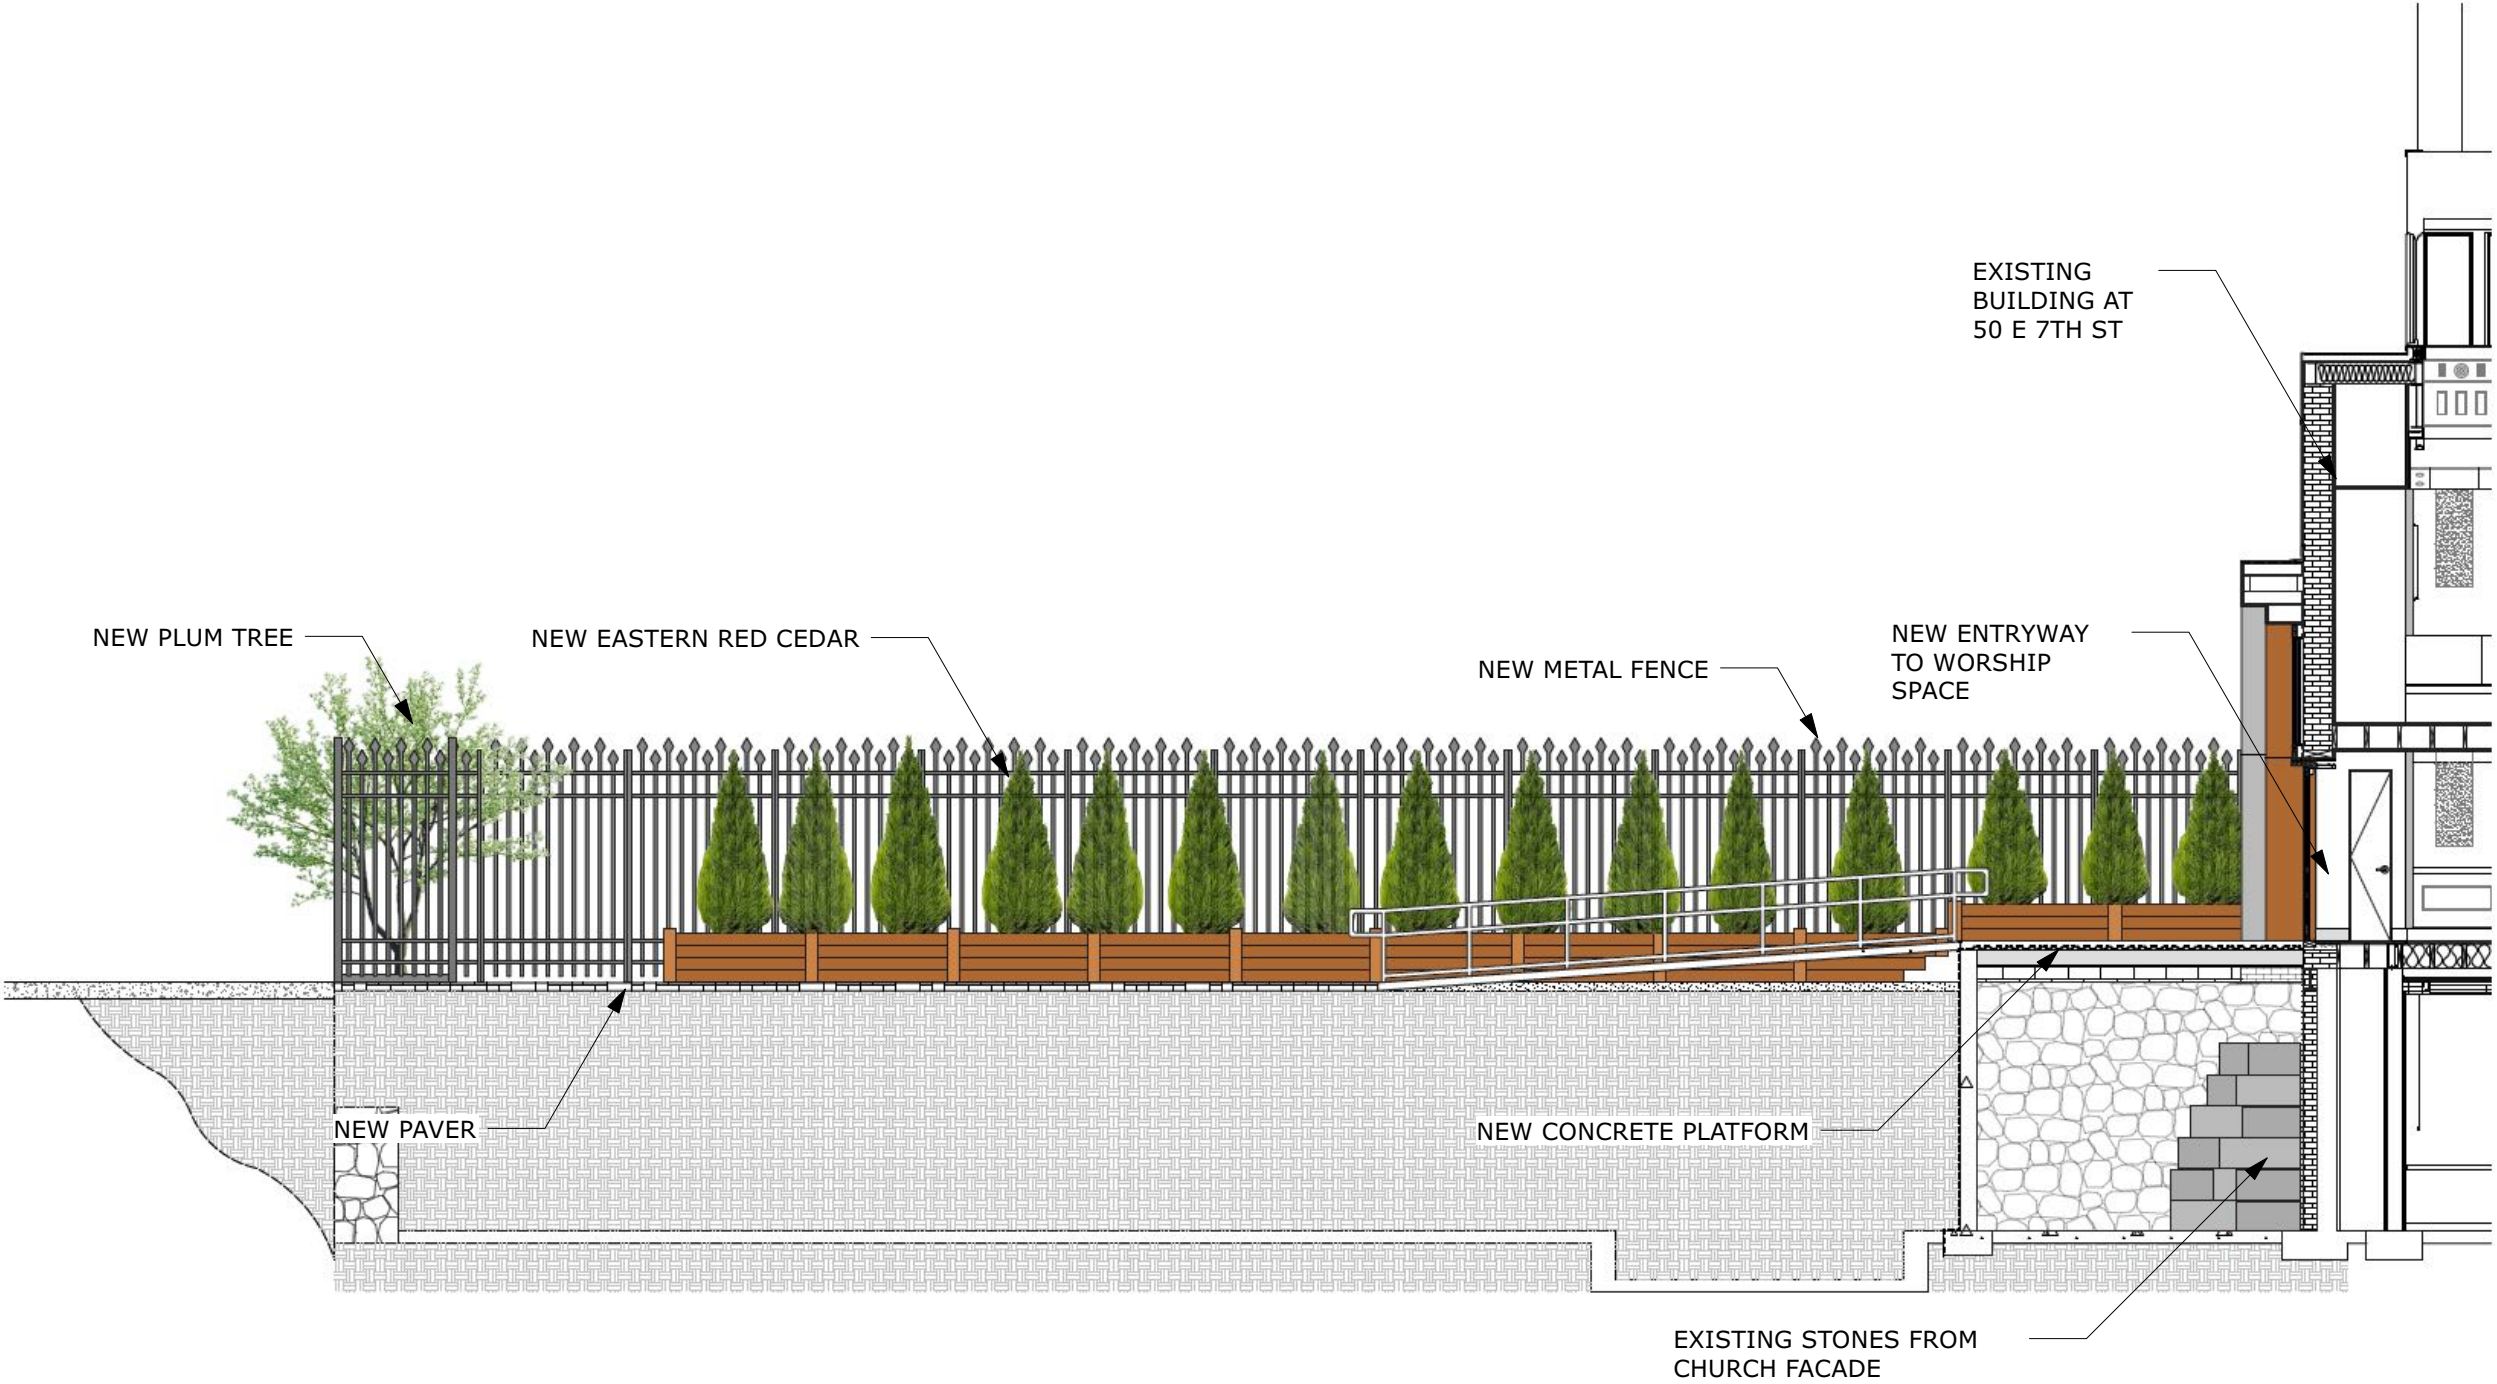

1 PROPOSED SITE SECTION
NOT TO SCALE

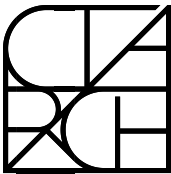

CTA ARCHITECTS D.P.C.

151 West 26th Street - 8th Floor
New York, New York 10001-6810
Tel: 212.243.7404 info@ctaarchitects.com

COMMUNITY BOARD PRESENTATION
MIDDLE COLLEGIATE CHURCH

Project Address: 112 2ND AVE, NEW YORK, NEW YORK 10003

25052

SK-11

18 MAY 2026

SCOPE OF WORK




SCOPE OF WORK



EXISTING ENTRYWAY @ 50 E 7TH ST (NO WORK)



PROPOSED ENTRYWAY TO WORSHIP SPACE - RENDERING

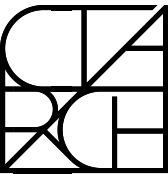

CTA ARCHITECTS D.P.C.

151 West 26th Street - 8th Floor
New York, New York 10001-6810
Tel: 212.243.7404 info@ctaarchitects.com

COMMUNITY BOARD PRESENTATION
MIDDLE COLLEGIATE CHURCH


Project Address: 112 2ND AVE, NEW YORK, NEW YORK 10003

25052

SK-13

18 MAY 2026

SCOPE OF WORK

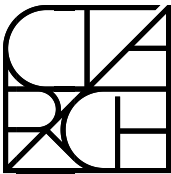

CTA ARCHITECTS D.P.C.

151 West 26th Street - 8th Floor
New York, New York 10001-6810
Tel: 212.243.7404 info@ctaarchitects.com

COMMUNITY BOARD PRESENTATION
MIDDLE COLLEGIATE CHURCH

Project Address: 112 2ND AVE, NEW YORK, NEW YORK 10003

25052


SK-14

18 MAY 2026

SCOPE OF WORK



PROPOSED STREET VIEW - RENDERING

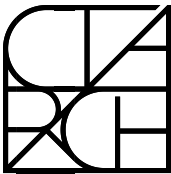

CTA ARCHITECTS D.P.C.

151 West 26th Street - 8th Floor
New York, New York 10001-6810
Tel: 212.243.7404 info@ctaarchitects.com

COMMUNITY BOARD PRESENTATION
MIDDLE COLLEGIATE CHURCH

Project Address: 112 2ND AVE, NEW YORK, NEW YORK 10003

25052

SK-15

18 MAY 2026